




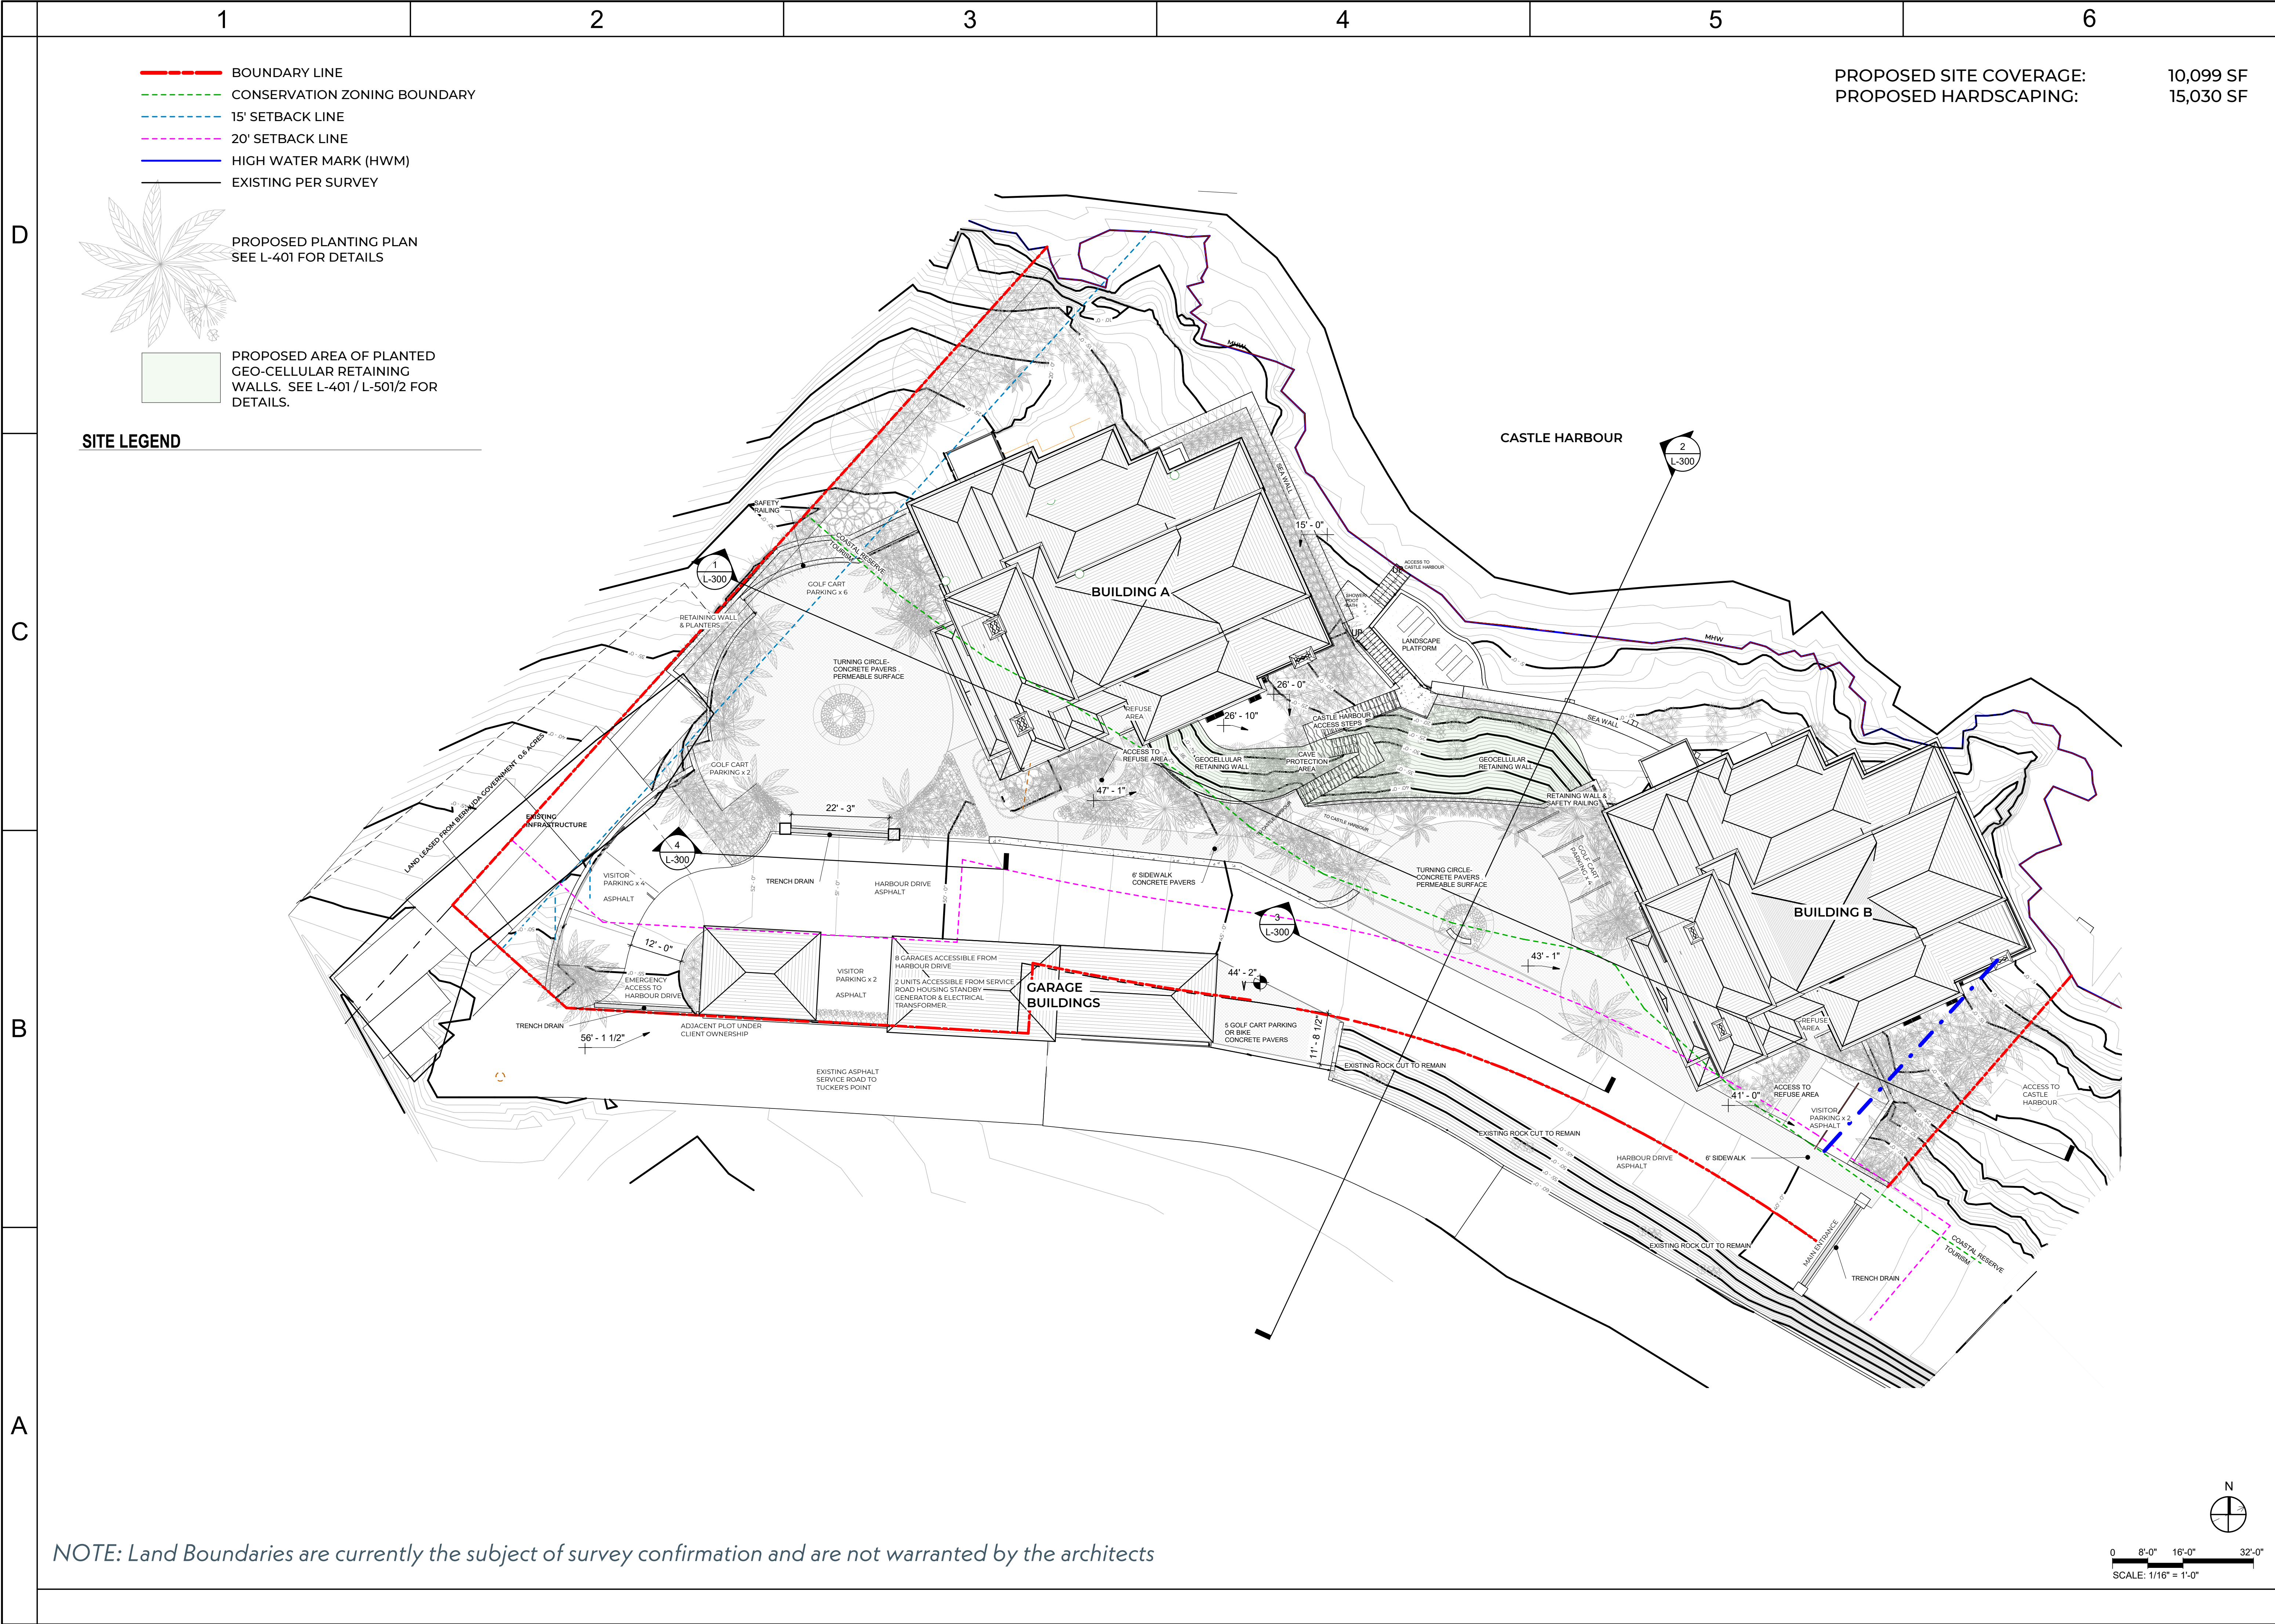

Woodbourne Hall,
1 Gorham Road
Hamilton HM 08, Bermuda
www.obmi.com
T 441.278.3550
F 441.292.1687

OWNER:

Company
Address
Address

CONSULTANTS:

SUBMITTAL & ISSUE:

No.	Description	Date
1	Draft DAP1 Set	2022.10.03
2	DAP1 Submission	2023.01.27
3	Landscape Review	2023.07.19
4	SPA	2023.10.13
5	WQ	2024.02.08

GENERAL NOTES

1. THIS DRAWING IS THE EXCLUSIVE PROPERTY OF THE ARCHITECT, OBMI LIMITED AND THE REPRODUCTION IN WHOLE OR IN PART IS PROHIBITED WITHOUT PRIOR WRITTEN CONSENT OF OBMI LIMITED.

2. THE CONTRACTOR IS TO CHECK AND VERIFY ALL LEVELS DATUM AND DIMENSIONS AND REPORT ANY DISCREPANCY OR OMISSIONS TO THE ARCHITECT, PRIOR TO CONSTRUCTION.

3. DRAWINGS ARE NOT TO BE SCALED

4. THE ARCHITECT IS NOT RESPONSIBLE FOR DIMENSIONS OF THE SITE PLAN UNLESS THEY ARE TAKEN DIRECTLY FROM A REGISTERED BOUNDARY SURVEY CARRIED OUT BY A LICENSED LAND SURVEYOR.

5. THIS DRAWING IS TO BE READ IN CONJUNCTION WITH STRUCTURAL, MECHANICAL, ELECTRICAL AND / OR OTHER CONSULTANT'S DOCUMENTATION THAT IS APPLICABLE TO THE PROJECT.

PROJECT:

Shoreline Collection

GENCOM

DRAWING:

SITE & LANDSCAPE PLAN

2/8/2024 7:12:19 PM

DRAWN BY:	OBMI PROJECT #:
JD	BE22015
CHECKED BY:	SCALE:
PS	As indicated
PAGE NUMBER:	

L-002