1 Ownership Area Plan - A L4 SCALE: 1/8" = 1'-0"

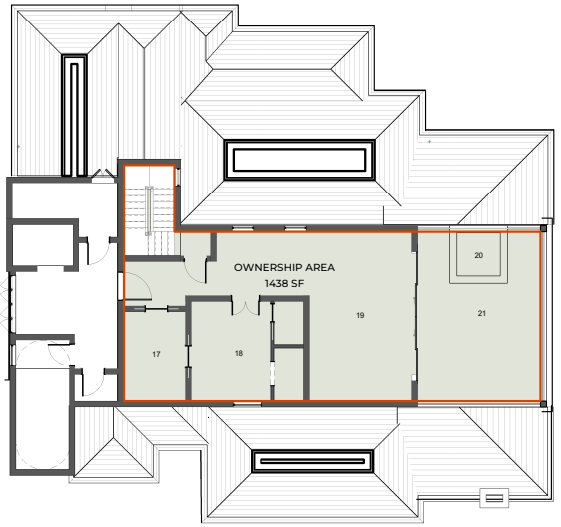

1 LOCK OFF ENSUITE
2 LOCK OFF BEDROOM
3 WARDROBE
4 ENSUITE
5 WARDROBE
6 BEDROOM
7 LIVING/KITCHEN/DINING
8 POWDER ROOM
9 PANTRY
10 LAUNDRY
11 OWNERS LOCKER
12 ENSUITE
13 BEDROOM/MEDIA ROOM
14 BALCONY
15 PLUNGE POOL
16 VENT
17 PRIMARY CLOSET
18 PRIMARY ENSUITE
19 PRIMARY BEDROOM
20 BALCONY
21 PLUNGE POOL

2 Ownership Area Plan - A-PH SCALE: 1/8" = 1'-0"

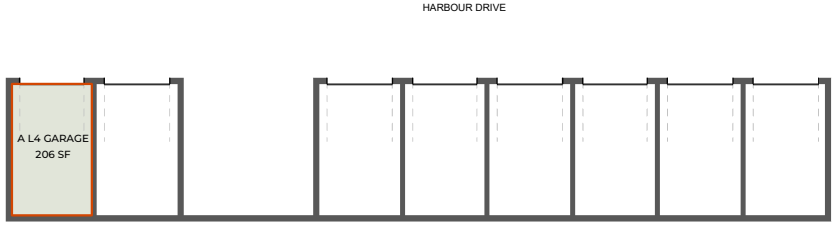

3 Garages - A L4 SCALE: 1/8" = 1'-0"

OBMI
Woodbourne Hall,
1 Gorham Road
Hamilton HM 08, Bermuda
www.obmi.com
T 441.278.3550
F 441.292.1687

OWNER:

Company
Address
Address

CONSULTANTS:

SUBMITTAL & ISSUE:
-

No.	Description	Date
7	Ownership Area Plans	2023.10.24
9	Updated Ownership Plans	2023.11.28
10	Ownership Plans with Duct	2023.12.05

GENERAL NOTES
1.THIS DRAWING IS THE EXCLUSIVE PROPERTY OF THE THE ARCHITECT, OBMI LIMITED AND THE REPRODUCTION IN WHOLE OR IN PART IS PROHIBITED WITHOUT PRIOR WRITTEN CONSENT OF OBMI LIMITED.

2.THE CONTRACTOR IS TO CHECK AND VERIFY ALL LEVELS DATUM AND DIMENSIONS AND REPORT ANY DISCREPANCY OR OMISSIONS TO THE ARCHITECT, PRIOR TO CONSTRUCTION.

3.DRAWINGS ARE NOT TO BE SCALED

4.THE ARCHITECT IS NOT RESPONSIBLE FOR DIMENSIONS OF THE SITE PLAN UNLESS THEY ARE TAKEN DIRECTLY FROM A REGISTERED BOUNDARY SURVEY CARRIED OUT BY A LICENSED LAND SURVEYOR.

5.THIS DRAWING IS TO BE READ IN CONJUNCTION WITH STRUCTURAL, MECHANICAL, ELECTRICAL AND / OR OTHER CONSULTANT'S DOCUMENTATION THAT IS APPLICABLE TO THE PROJECT.

PROJECT:
Shoreline Collection
GENCOM

DRAWING:
OWNERSHIP PLANS - UNIT A4

5/12/2023 8:52:48 PM

DRAWN BY:	OBMI PROJECT #:
Author	BE22015
CHECKED BY:	SCALE:
Checker	As indicated

PAGE NUMBER:
A-813