

one city PLAZA


421 FAYETTEVILLE STREET | DOWNTOWN RALEIGH

16TH FLOOR | 5,053 - 18,759 RSF

FULL FLOOR
OPPORTUNITY

Suite 1601
5,053 RSF

Suite 1609
6,585 RSF

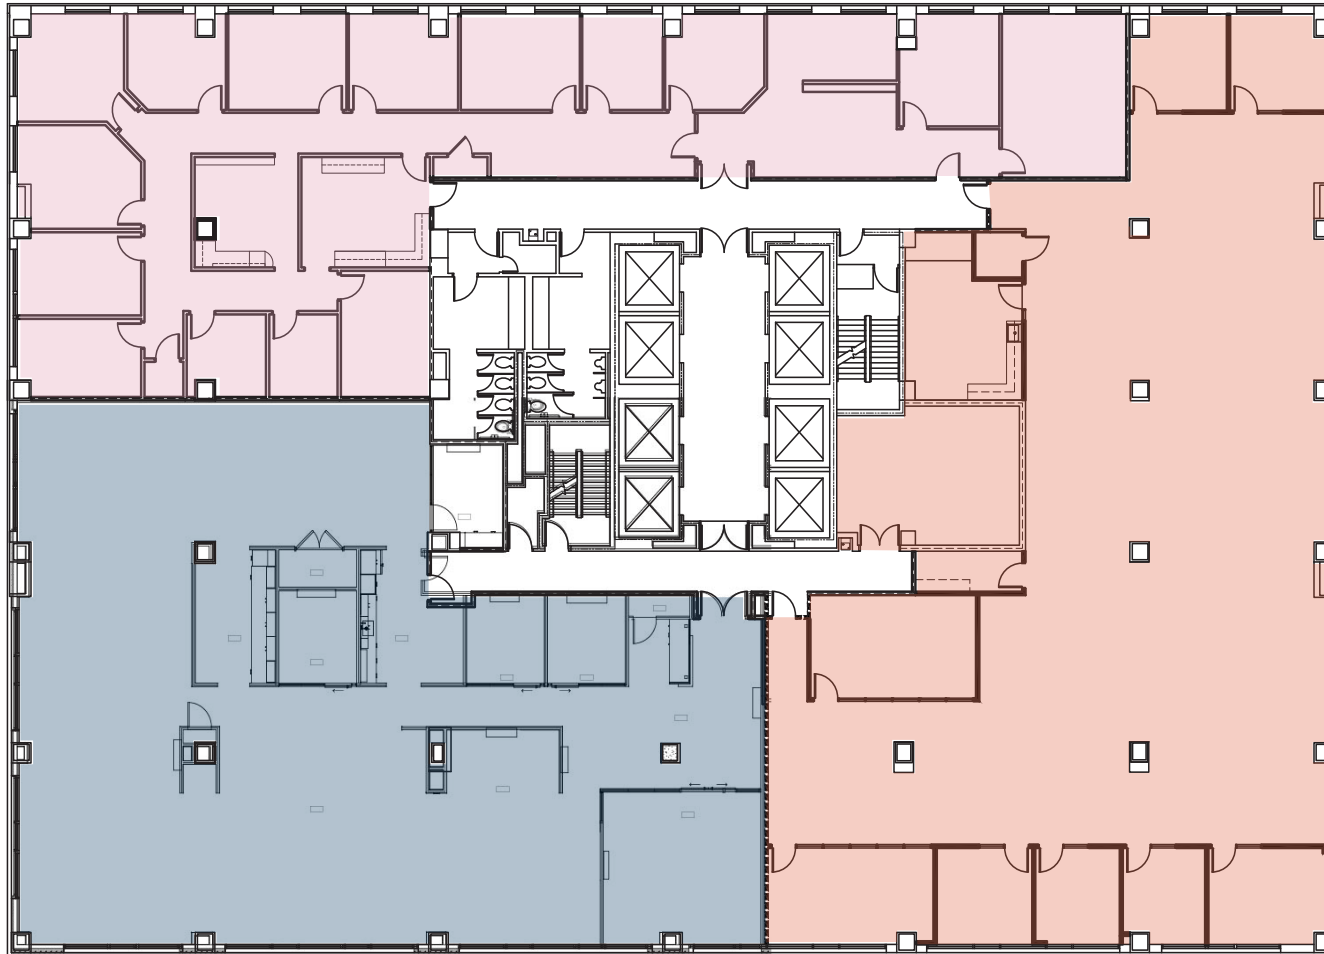

Suite 1600
7,121 RSF

Disclaimer: The above floor plan is not to scale. The available space shown is believed to be correct but is subject to change. Furniture not included.





GINNY HAGER
SENIOR LEASING REPRESENTATIVE

919-875-6664
GINNY.HAGER@HIGHWOODS.COM

one city PLAZA

421 FAYETTEVILLE STREET | DOWNTOWN RALEIGH

SUITE 1600 | 7,121 RSF

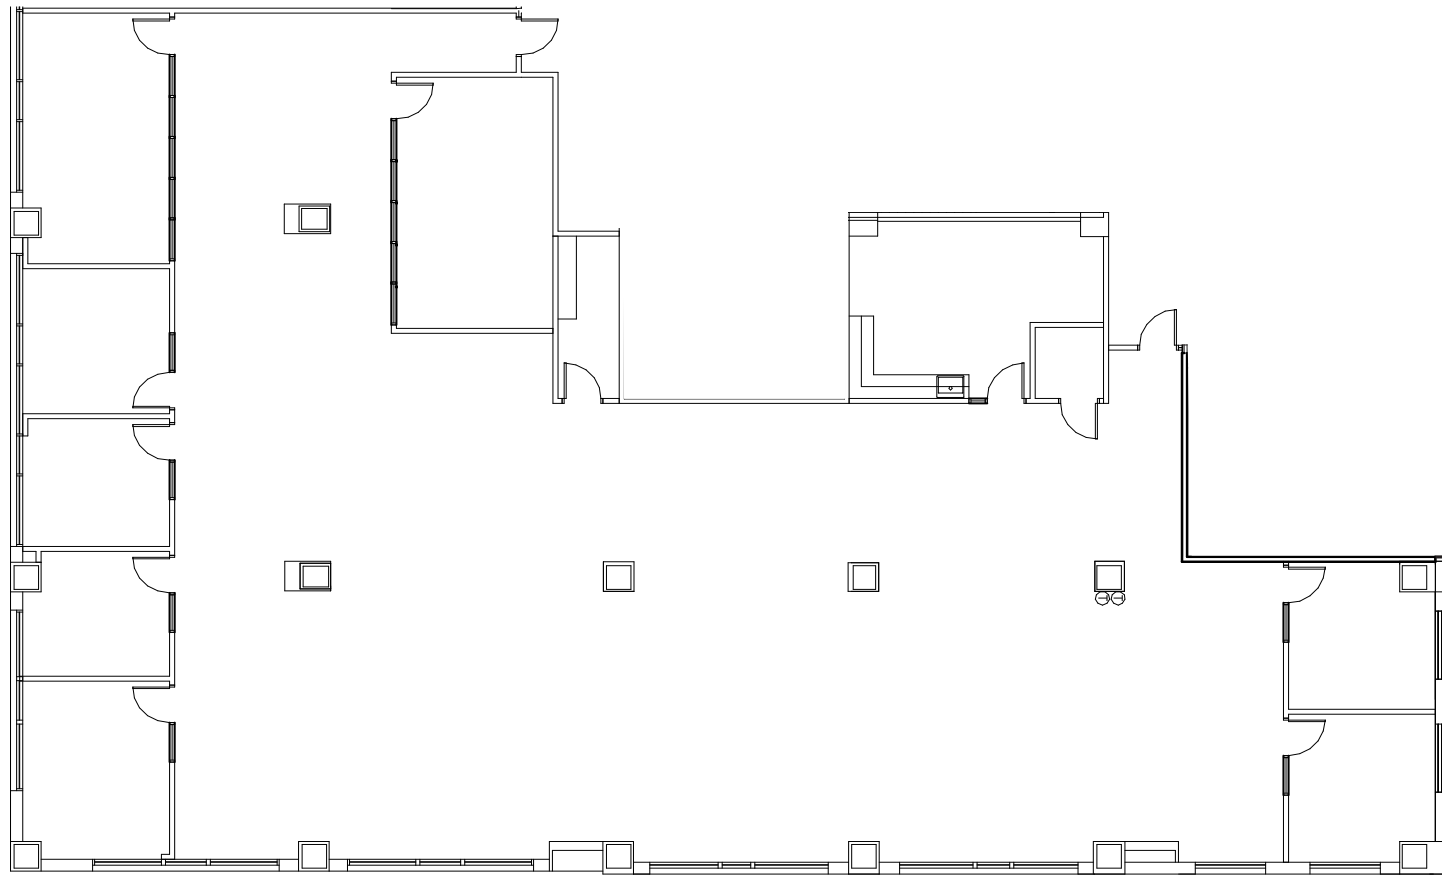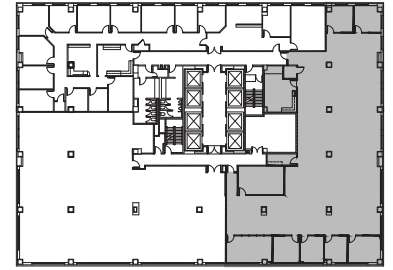

Disclaimer: The above floor plan is not to scale. The available space shown is believed to be correct but is subject to change. Furniture not included.



GINNY HAGER
SENIOR LEASING REPRESENTATIVE

919-875-6664
GINNY.HAGER@HIGHWOODS.COM