D/21 **EXISTING CONDITION**

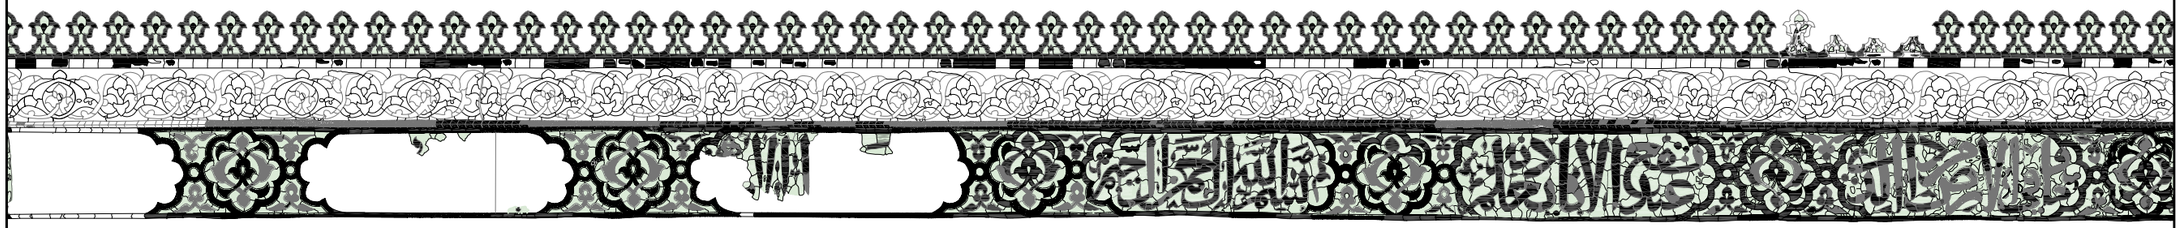

D/21 **CONDITION AFTER CLEANING**

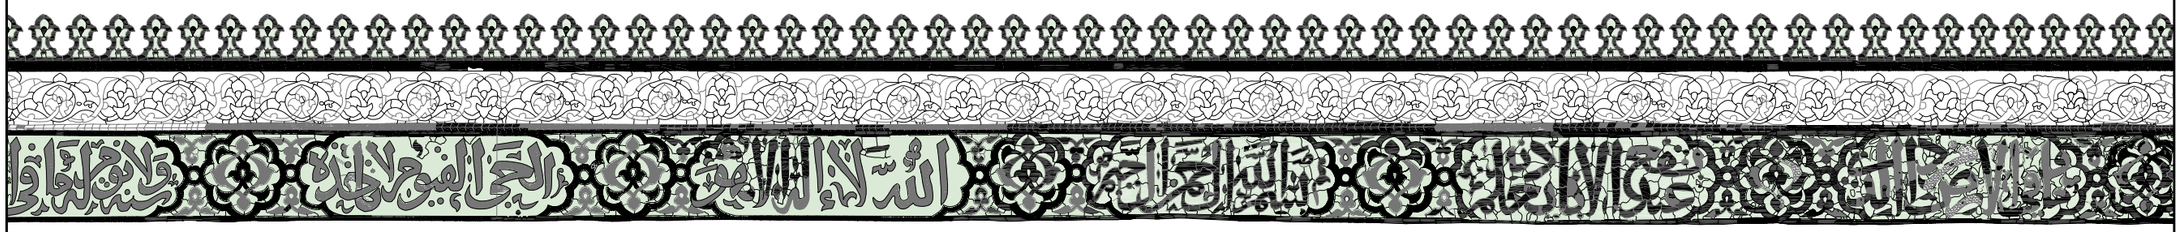

D/21 **CONDITION AFTER INTERVENTION**

0 1 2 3 4 5m

NORTH

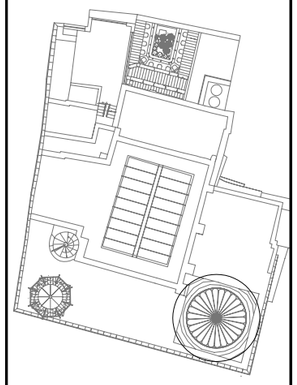

KEY PLAN

LEGEND

AGA KHAN TRUST FOR CULTURE
Aga Khan Cultural Services-Egypt

ASLAM AL-SILAHDAR MOSQUE
CONSERVATION PROJECT
CAIRO - EGYPT

DRAWING TITLE
DOME EXTERIOR INSCRIPTION BAND

INTERVENTION DRAWINGS

SITE SURVEY		DRAFTING
L.ISKANDER	H.NOEL	L.ISKANDER
SCALE	1 : 50	
PROJECT DATE	June 2006 - March 2009	
DRAWING NO.	D - 21	

A3sheet/Printing edges:405*287/DWG Actual worksheet347.8*282.3/Scale 1:100