~ DIGITAL SIGNAGE EXPERIENCE 2025 ~

Designing Responsive Spaces with Invisible Technologies

YOUSMAN OKANO, MICHAEL PICARD, MATT ARNOLD, GABE KEAN




+


BELLE & WISSELL, CO.®

JAPANESE AMERICAN CITIZENS LEAGUE

The Remembrance Gallery: History Exhibit & Memorial

{ PUYALLUP FAIRGROUNDS, WA }

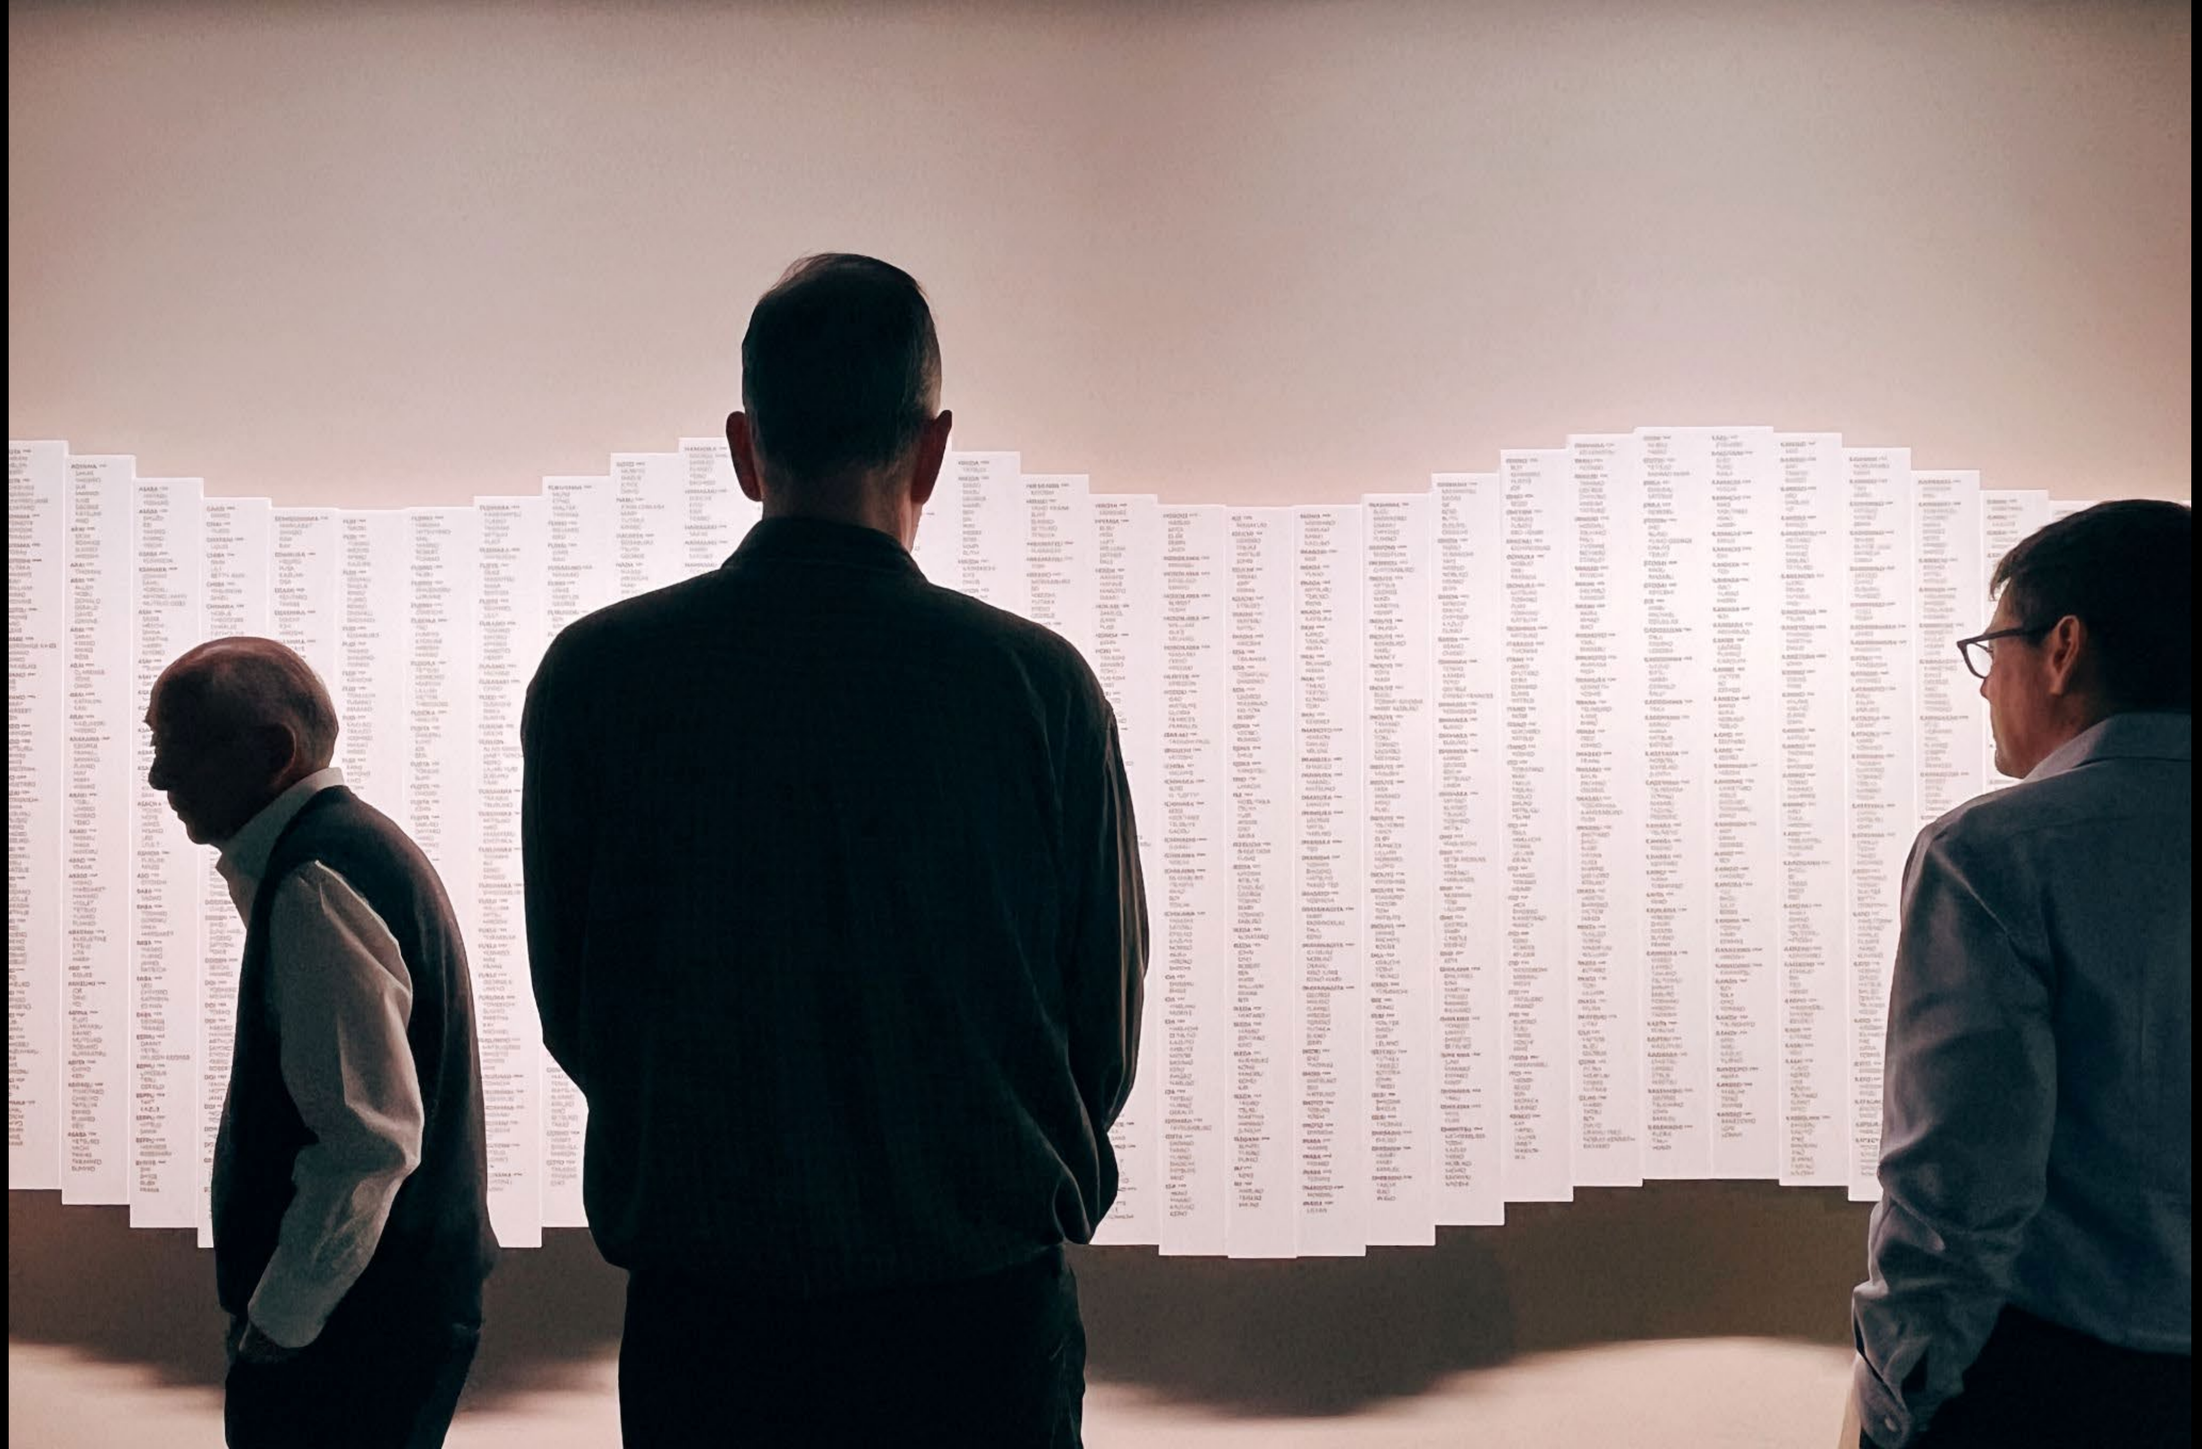

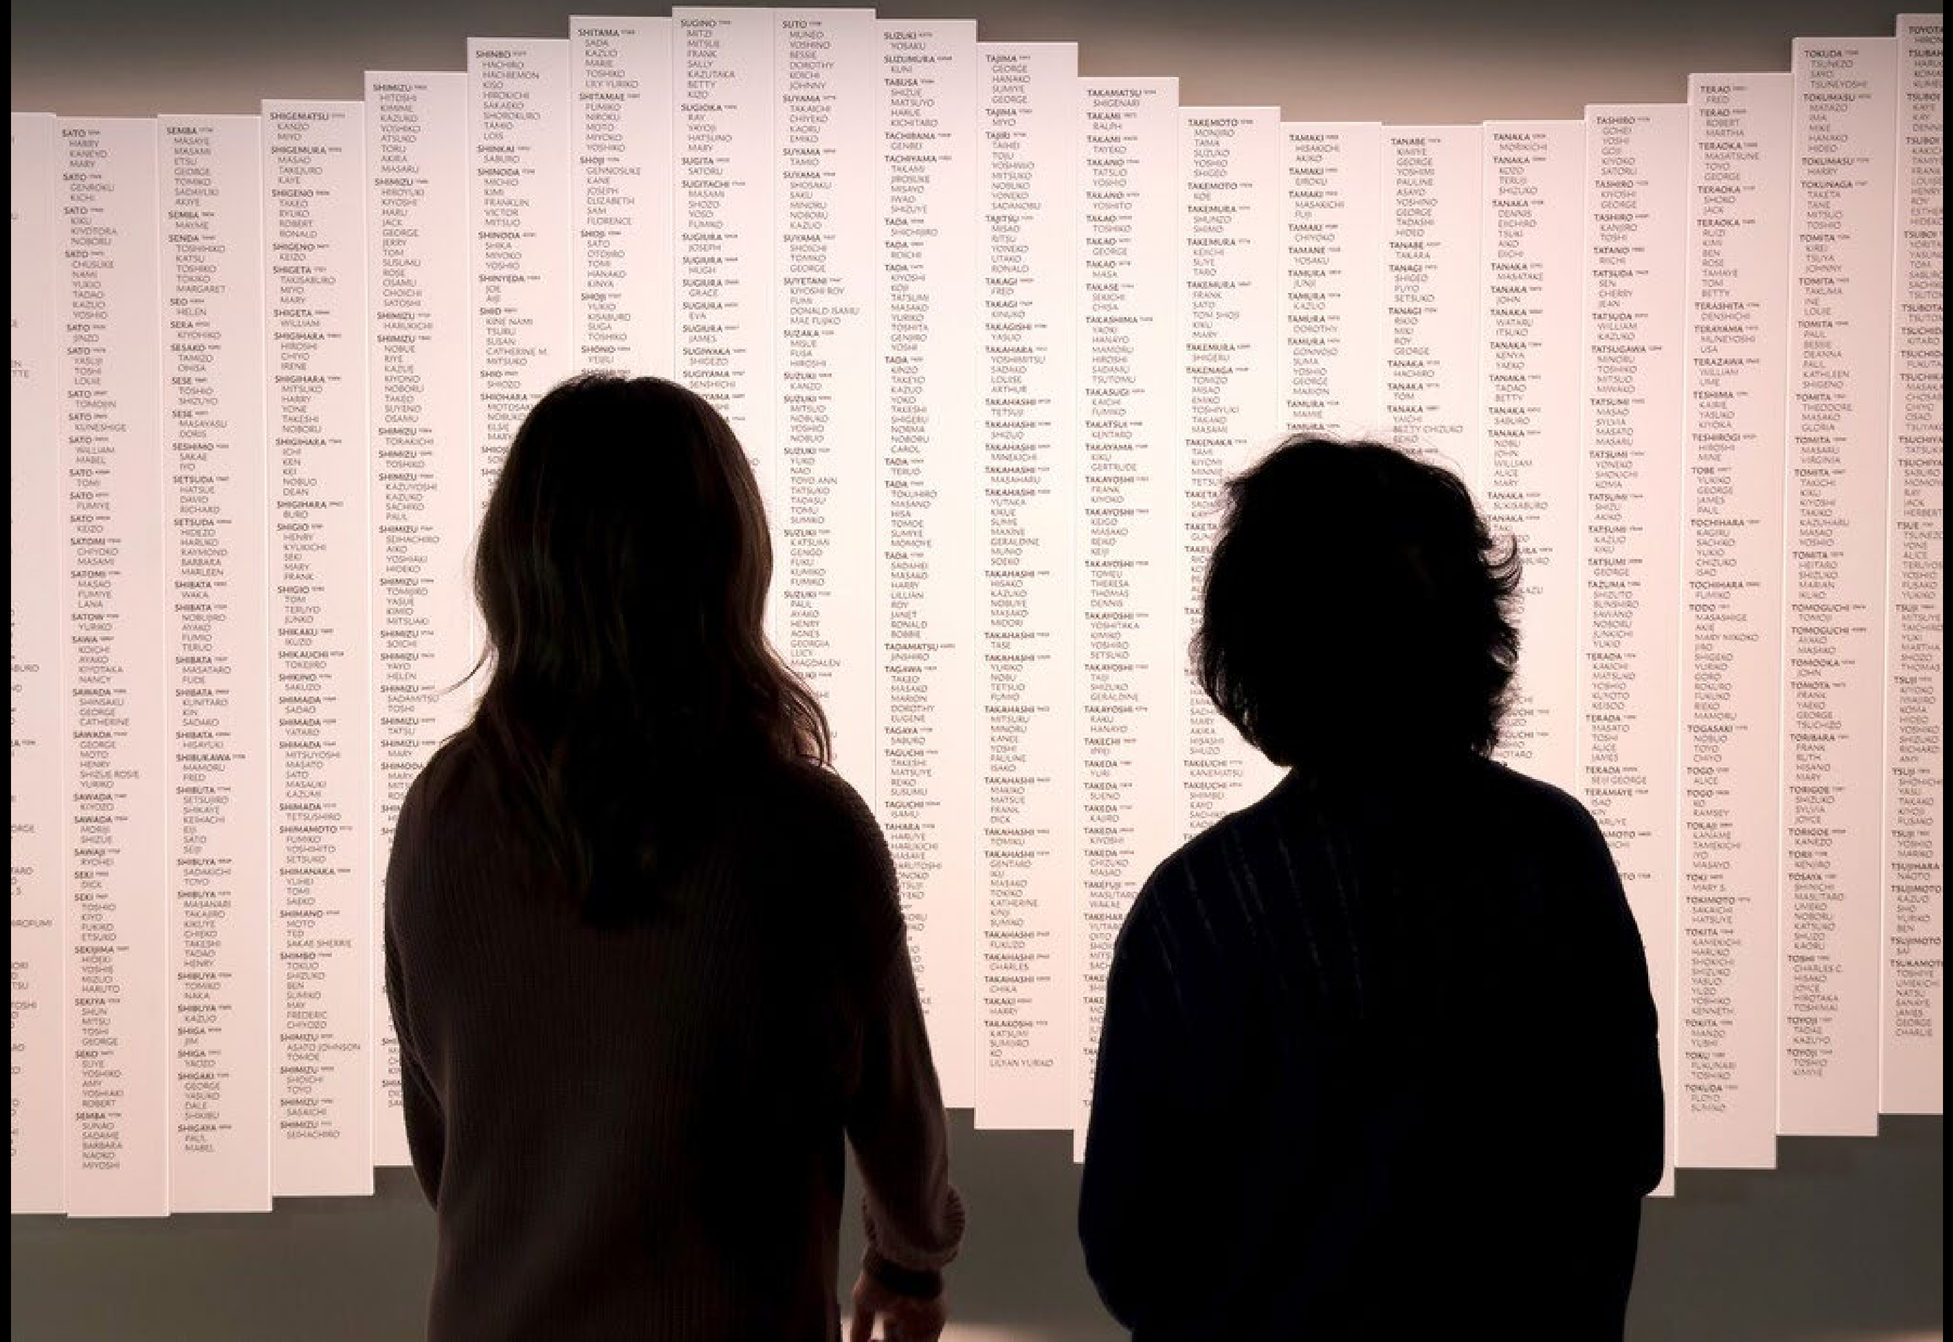



IWASAKI
FRANK
IWASAKI
SHUN
SACHIKO
GEORGE
IWASAKI
TOSHIMASA
KAMESABURO
FUSA
IWASAKI
SHOTARO
SHIZU
MARY
VIVIAN
ALICE
MARINE
GAYLORD
ATSUKO
WATA
HIDETO
SHIMEKO
VICTOR
JAMES
WATA
KAGEYAMA
NOBORU
NATSUKO
JUDITH
KAGEYAMA
TSUNEHISA
TOMIKO
MASARU
TAZUKO
FREDERIC
KAHARA
TSUNEYO
KAHARA
MICHIO
KAHARA
KENTARO
KAINO
HANA
TOSHIHIKO
KAITA
IWAO
KAJIKAWA
HIROKO
SHIORI
MIDORI
SUYEKO
FRANK
KAJIMURA
HARUO
KANAZAWA
HIROSHI
KANAZAWA
KANAMI
KANDA
KAMINISHI
AMY
SHIVA
GEORGE
KAMO
ROY
KAMOO
CHOJIRO
KAMURA
YUJI
SHIZU
ILLIA
BESSIE
KANAYA
TOSHIO
MARY
JOANNE
KANAZAWA
HIROSHI
KANAZAWA
KANAMI
KANDA
KAMIMAE
KAMIYAMA
KAMIYAMA
KAMIYAMA





UEYENO 11726
SHIGEJIRO
HANA
KIMIKO HANA
UEYENO 11727
TOM
LILY
UEYENO 11776
TOMOKICHI
UEYENO 10077
WATANABE 11601
HIDEICHI
SUYEO
KINKO
KATSUYA
AKISUKE
HISASHI
SHIGEKO
YABU 11471
YOSHIRO
SATO
RIYUJI
CHIYOGUSA



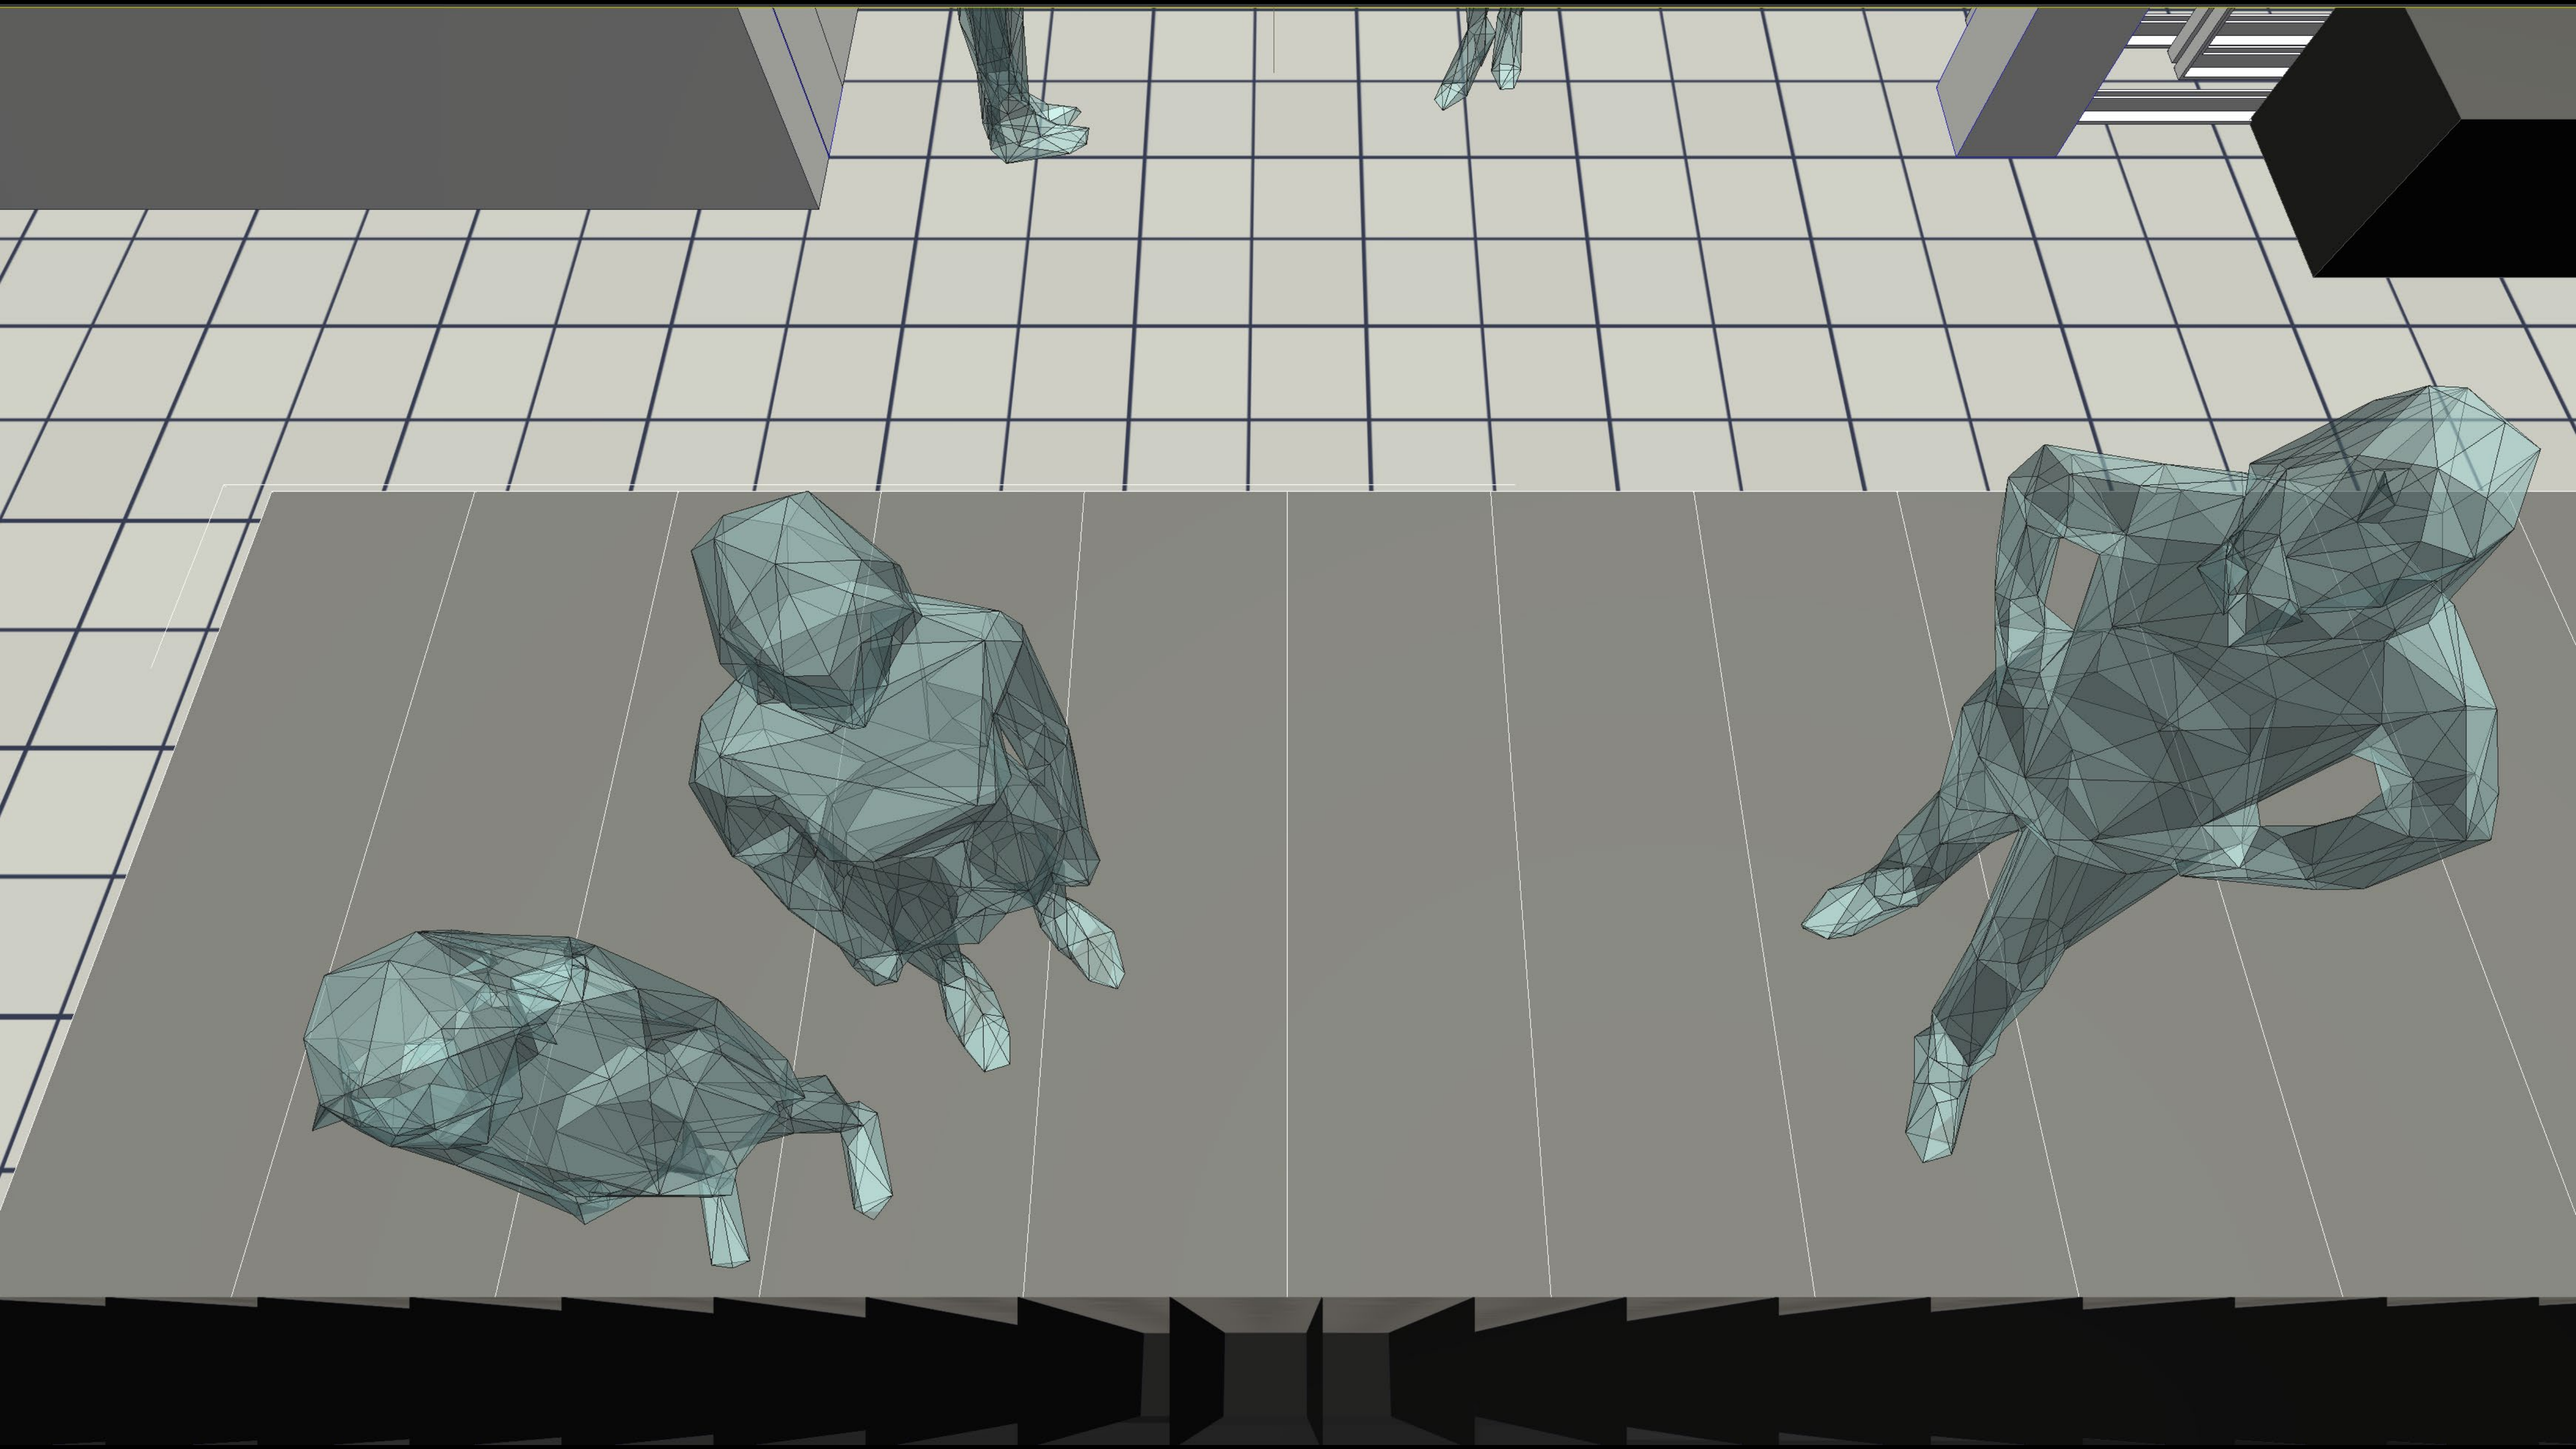

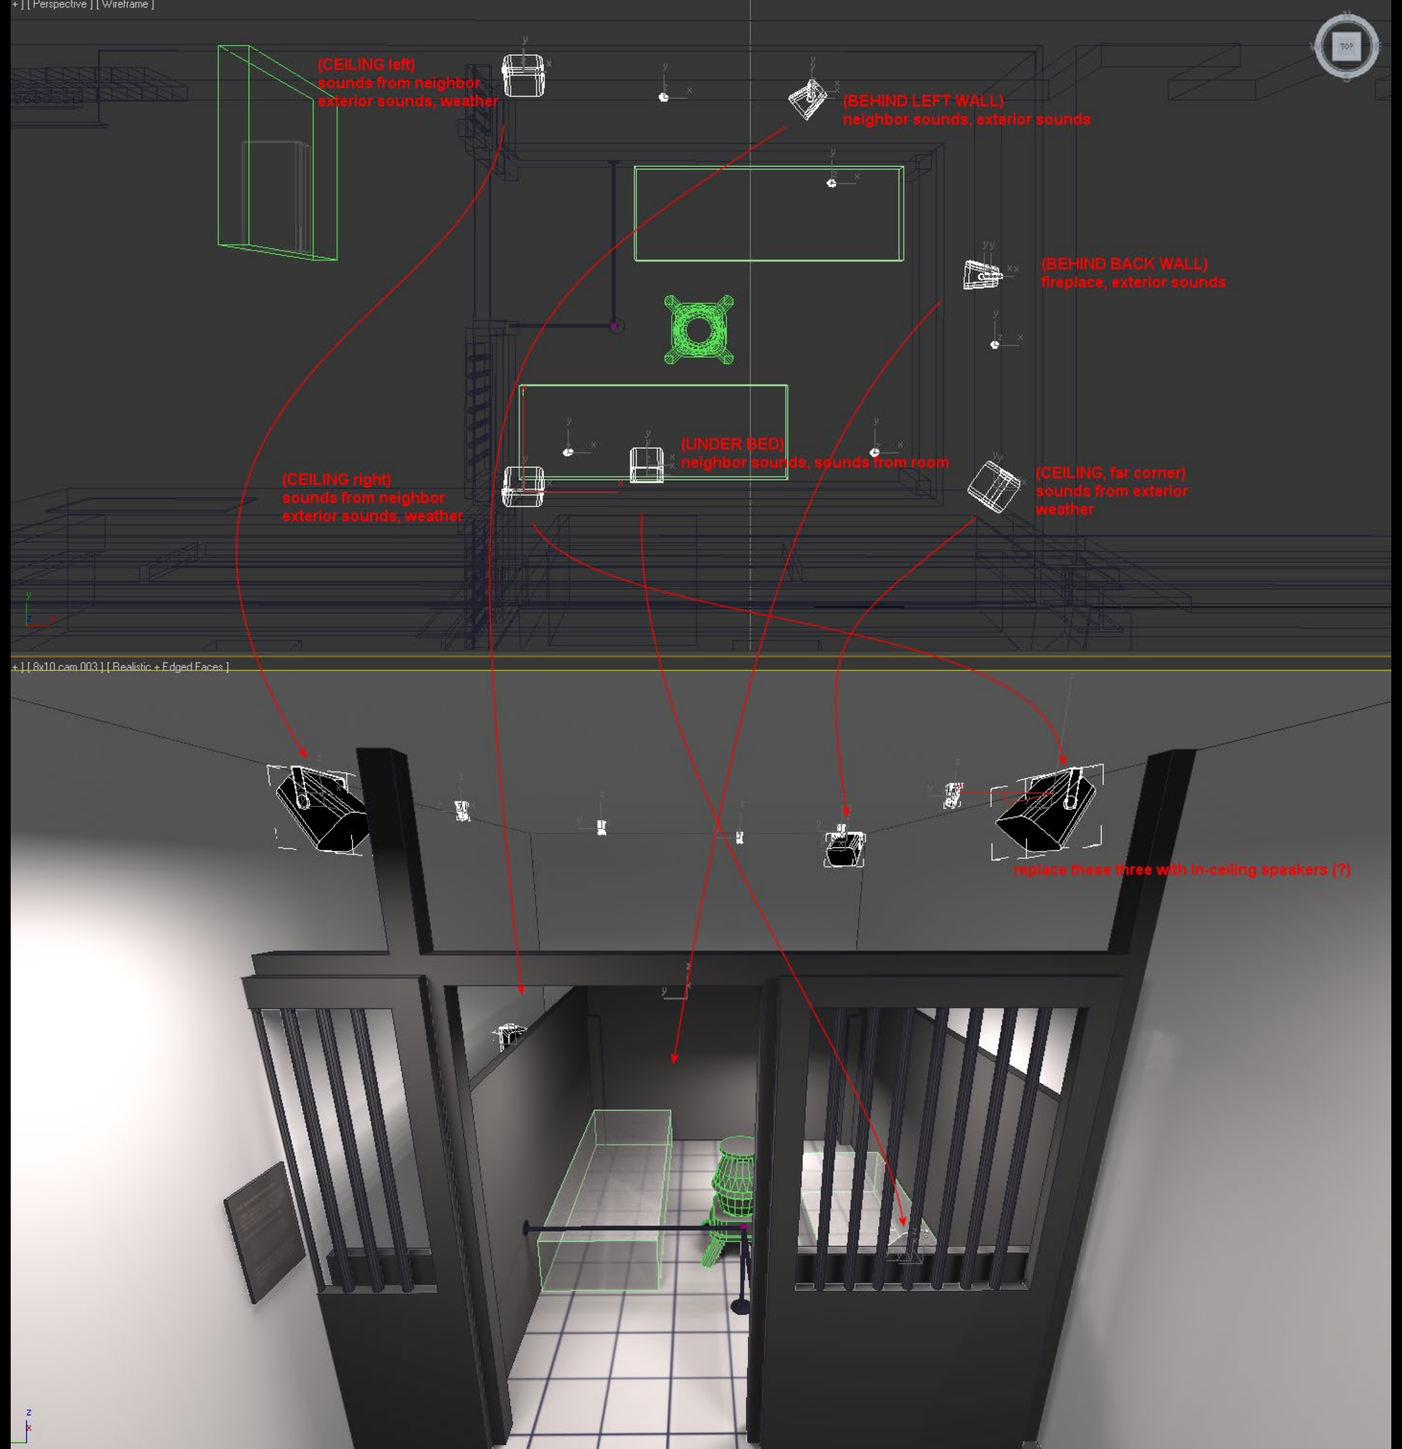


(CEILING left)
sounds from neighbor
exterior sounds, weather
(BEHIND LEFT WALL)
neighbor sounds, exterior sounds
(BEHIND BACK WALL)
fireplace, exterior sounds
(UNDER BED)
neighbor sounds, sounds from room
(CEILING right)
sounds from neighbor
exterior sounds, weather
(CEILING, far corner)
sounds from exterior
weather
replace these three with in-ceiling speakers (?)

ASURION

Amazing Stories of Asurion Help: Immersive Installation


{ GULCH HUB HEADQUARTERS, NASHVILLE }


asurion
Welcome to the neighborhood
Walk into the alcove, wave your hand and experience one of five unique stories.
Welcome to the neighborhood
Walk into the alcove, wave your hand and experience one of five unique stories.
asurion


Welcome to Asurion!
Café
asurion
tech repair & solutions
NOW OPEN!


...and recover
their photos.
Café


Normally, I'm not a sensitive person, but
I fixed the fridge, and Asurion even
asurion
RUFF SCRUFF
DOG GROOMING
JEFF

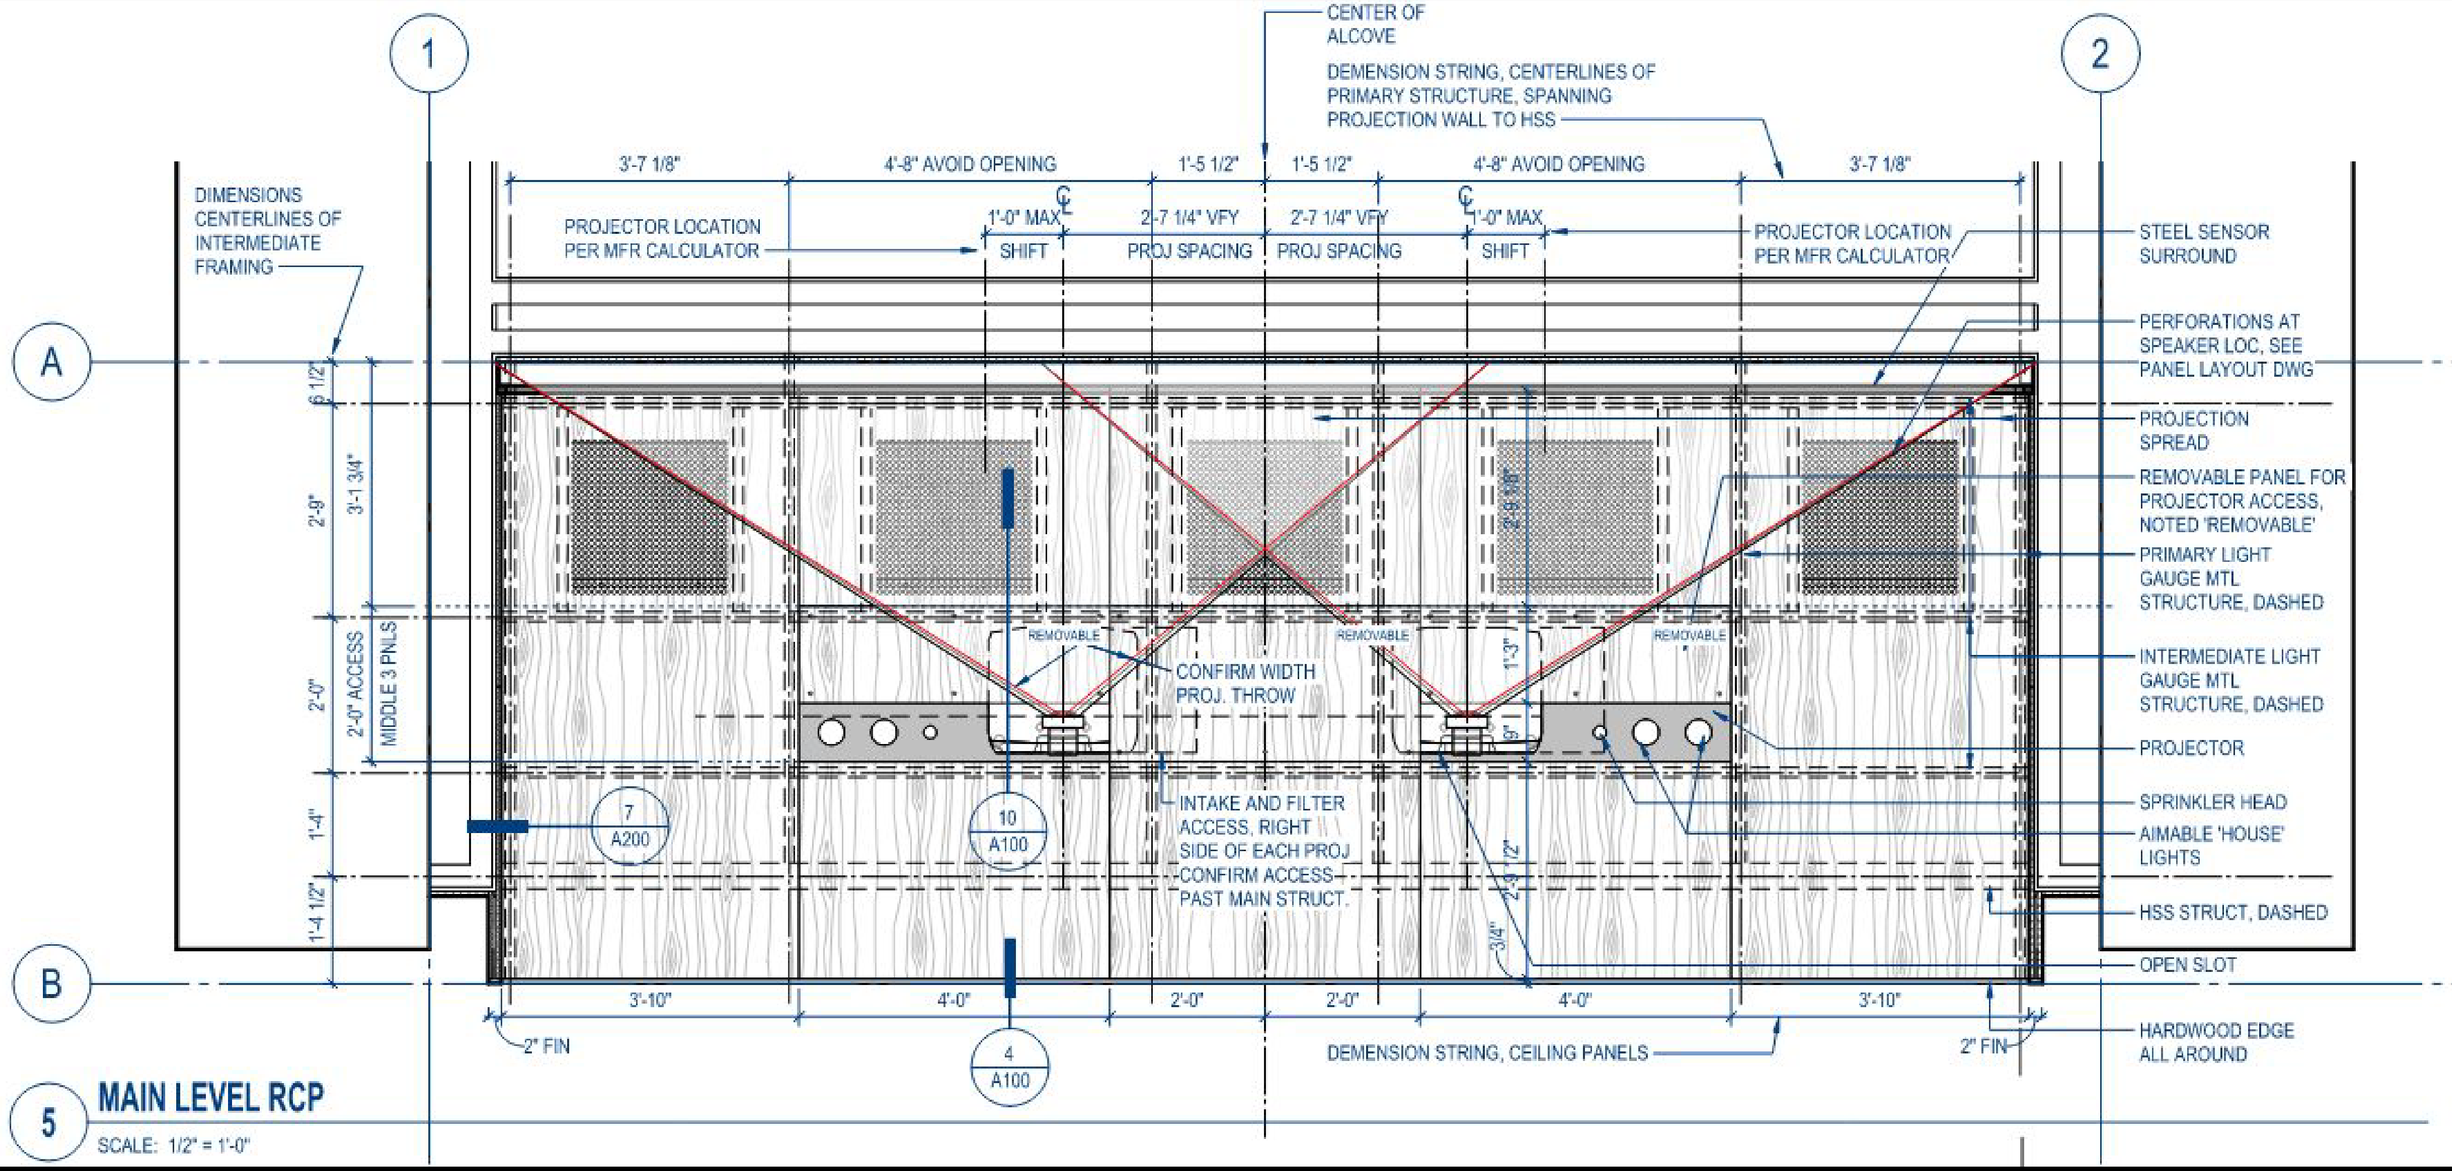

5 MAIN LEVEL RCP

SCALE: 1/2" = 1'-0"

AMAZON

Understory at The Spheres: Immersive Brand Experience

{ AMAZON HEADQUARTERS, SEATTLE }







Welcome to
The Spheres Discovery
at UNDERSTORY
Opening Soon
Visit seattlespheres.com
for more information




Medinilla
myriantha

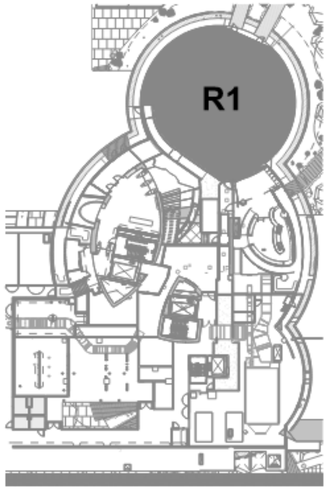

2 RETAIL KEY PLAN
NTS

1 AV EQUIPMENT AND INFRASTRUCTURE RCP - R1
1/4" = 1'-0"



BROMELIAD
Guzmania conifera
RED-TROPICAL BLUEBERRIES
Ceratostema rauhii
AROID
Anthurium corrugatum
Inspired Design




ANT PLANT
Hydnophytum
formicarium


Experience the Plants
A Teaching Collection
Big Trees

Questions + Answers

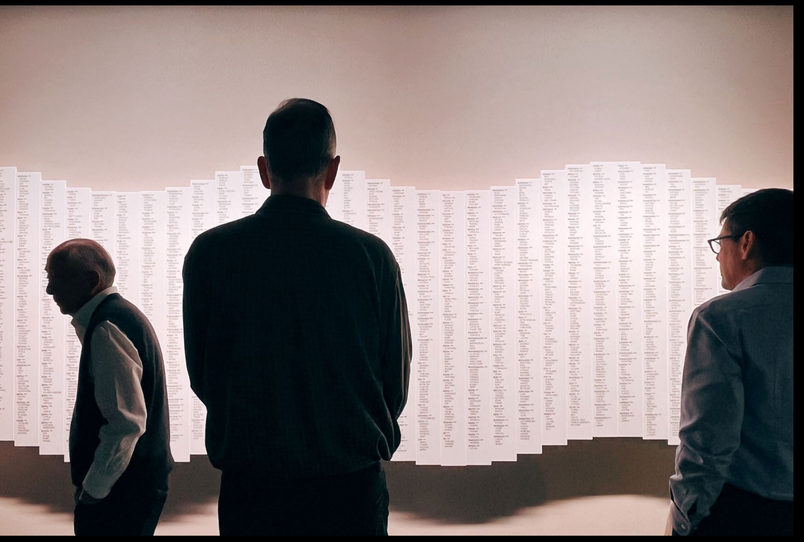


Welcome to Asurion!
Cafe
asurion



Thank you