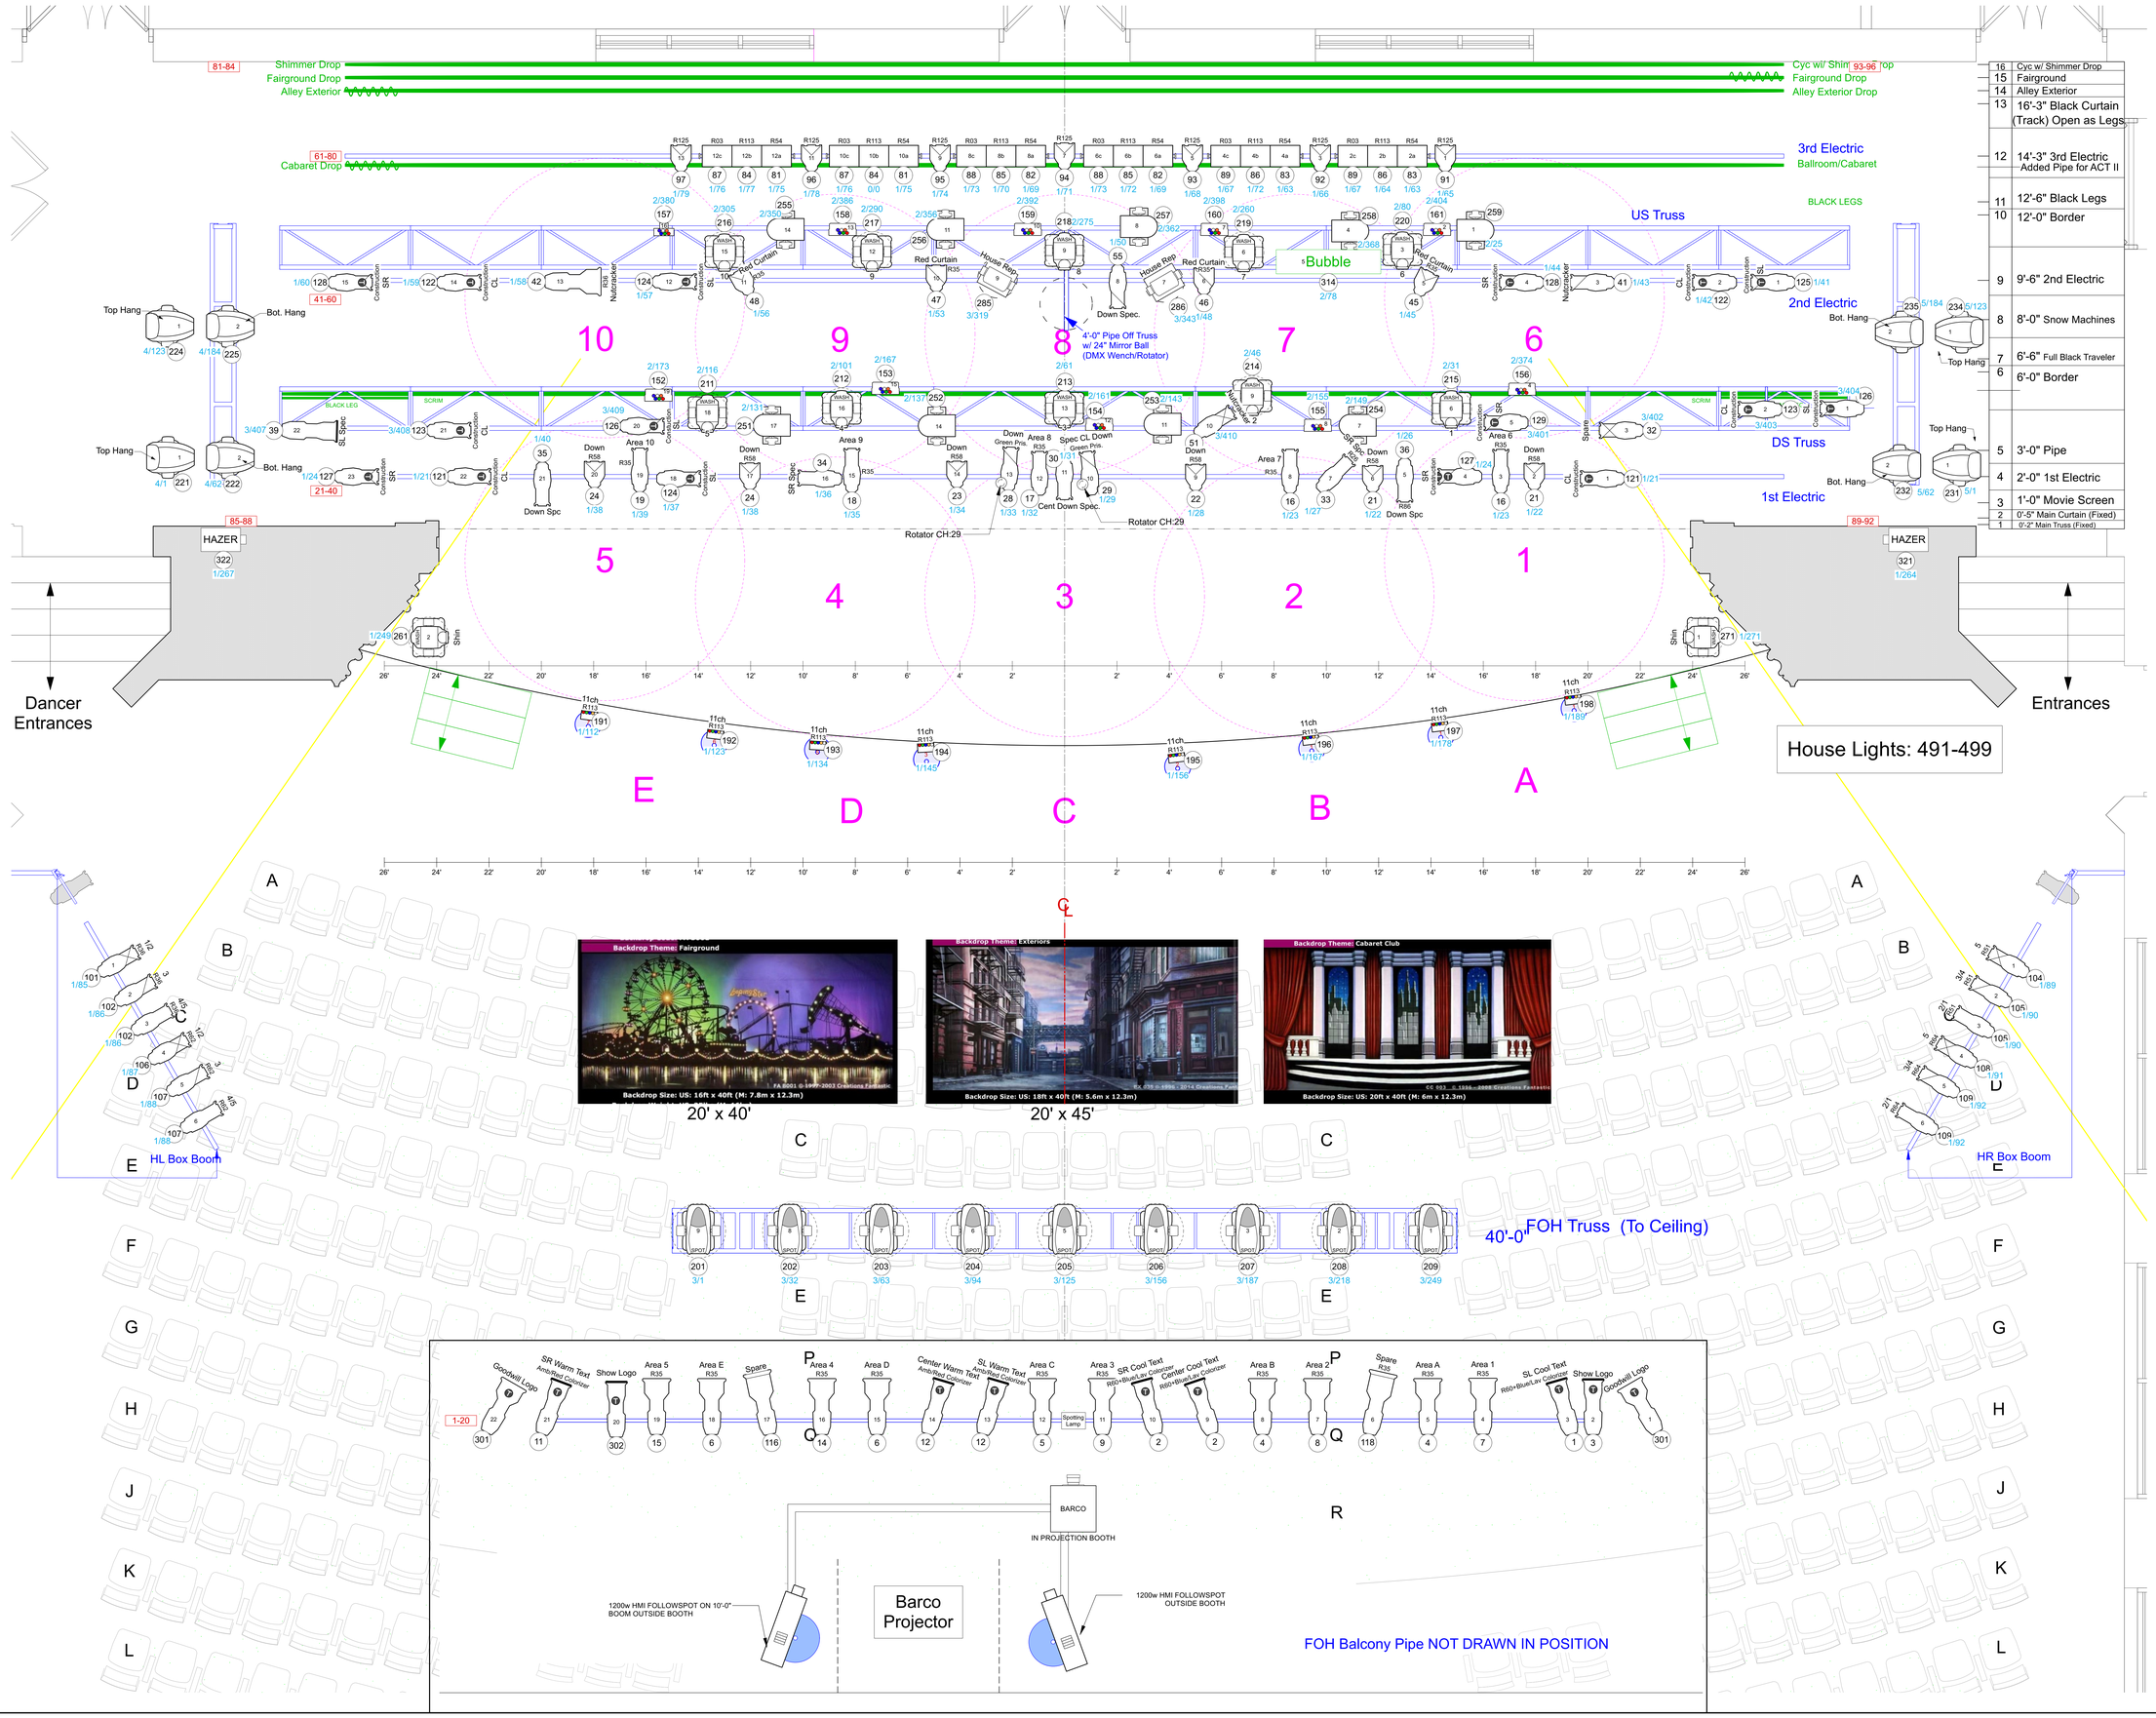

KEY

	S4 5 deg @ 575w	2
	S4 10 deg @ 575w	13
	S4 14 deg @ 575w	9
	S4 50 deg @ 575w	4
	S4 19 deg @ 575w	6
	S4 26 deg @ 575w	14
	S4 36 deg @ 575w	20
	S4 PAR WFL @ 575w	15
	ADJ 18P Hex @ 216 w	1
	RGBAW LED Brick	8
	Sixpar 300 @ 220w	9
	Vari-Lite VL2500 Wash @ 700w	12
	Vari-Lite VL3500 Spot @ 1.2kw	9
	Halcyon Silent @ 580w	8
	Shehds 19x15 @ 285 w	2
	Meteor Par @ 750w	9
	Cyc Light	6
	Lycian Starklite II Followspot 1200W @ 1.2kw	2
HAZER	Fog Machine	2
Bubble	Bubble Machine	1
	Template	20

16	Cyc w/ Shimmer Drop
15	Fairground
14	Alley Exterior
13	16'-3" Black Curtain (Track) Open as Legs
12	14'-3" 3rd Electric Added Pipe for ACT II
11	12'-6" Black Legs
10	12'-0" Border
9	9'-6" 2nd Electric
8	8'-0" Snow Machines
7	6'-6" Full Black Traveler
6	6'-0" Border
5	3'-0" Pipe
4	2'-0" 1st Electric
3	1'-0" Movie Screen
2	0'-5" Main Curtain (Fixed)
1	0'-2" Main Truss (Fixed)

TYPICAL

Purpose
Template
Color
Unit Number
Gobo Rotator
Channel

REVISIONS

REV	DRW	DATE	DESCRIPTION
1	CWD	04/10/26	Preliminary
2	CWD	04/15/26	Stumble Thru Revision
3	CWD	04/26/26	Pre Hang
4	CWD	05/04/26	Light Moves

The Cracked Nut
BALLET THEATRE of SCRANTON

Drawing Title:
LIGHT PLOT

Scale: 1/2" = 1'-0"	Designer: Dennis Size
Date: May 8, 2026	Drawn By: Casey Duke
Artistic Director: Joanne Arduino	Head Elec./Programmer: Lesli Tilly
File Name: BTOS Cracked Nut 2026	Facility: The Theatre at North, 1539 N. Main Ave, Scranton, PA 18508

Plate: 1 Of 1