


USE 6" HANDRAIL SECTION OR OMIT ALTOGETHER
SO SOFT GOODS CAN HANG CLEANLY

IMAG VIDEO SCREEN
APPROX. 18'-0" W x 11'-6" H
RIGGED OFFSTAGE (NOT SHOWN)
EXACT PLACEMENT VARIES VENUE TO VENUE
MAY BE REPLACED BY IN-HOUSE IMAG SCREENS

READ
THIS

IMAG VIDEO SCREEN
APPROX. 18'-0" W x 11'-6" H
RIGGED OFFSTAGE (NOT SHOWN)
EXACT PLACEMENT VARIES VENUE TO VENUE
MAY BE REPLACED BY IN-HOUSE IMAG SCREENS

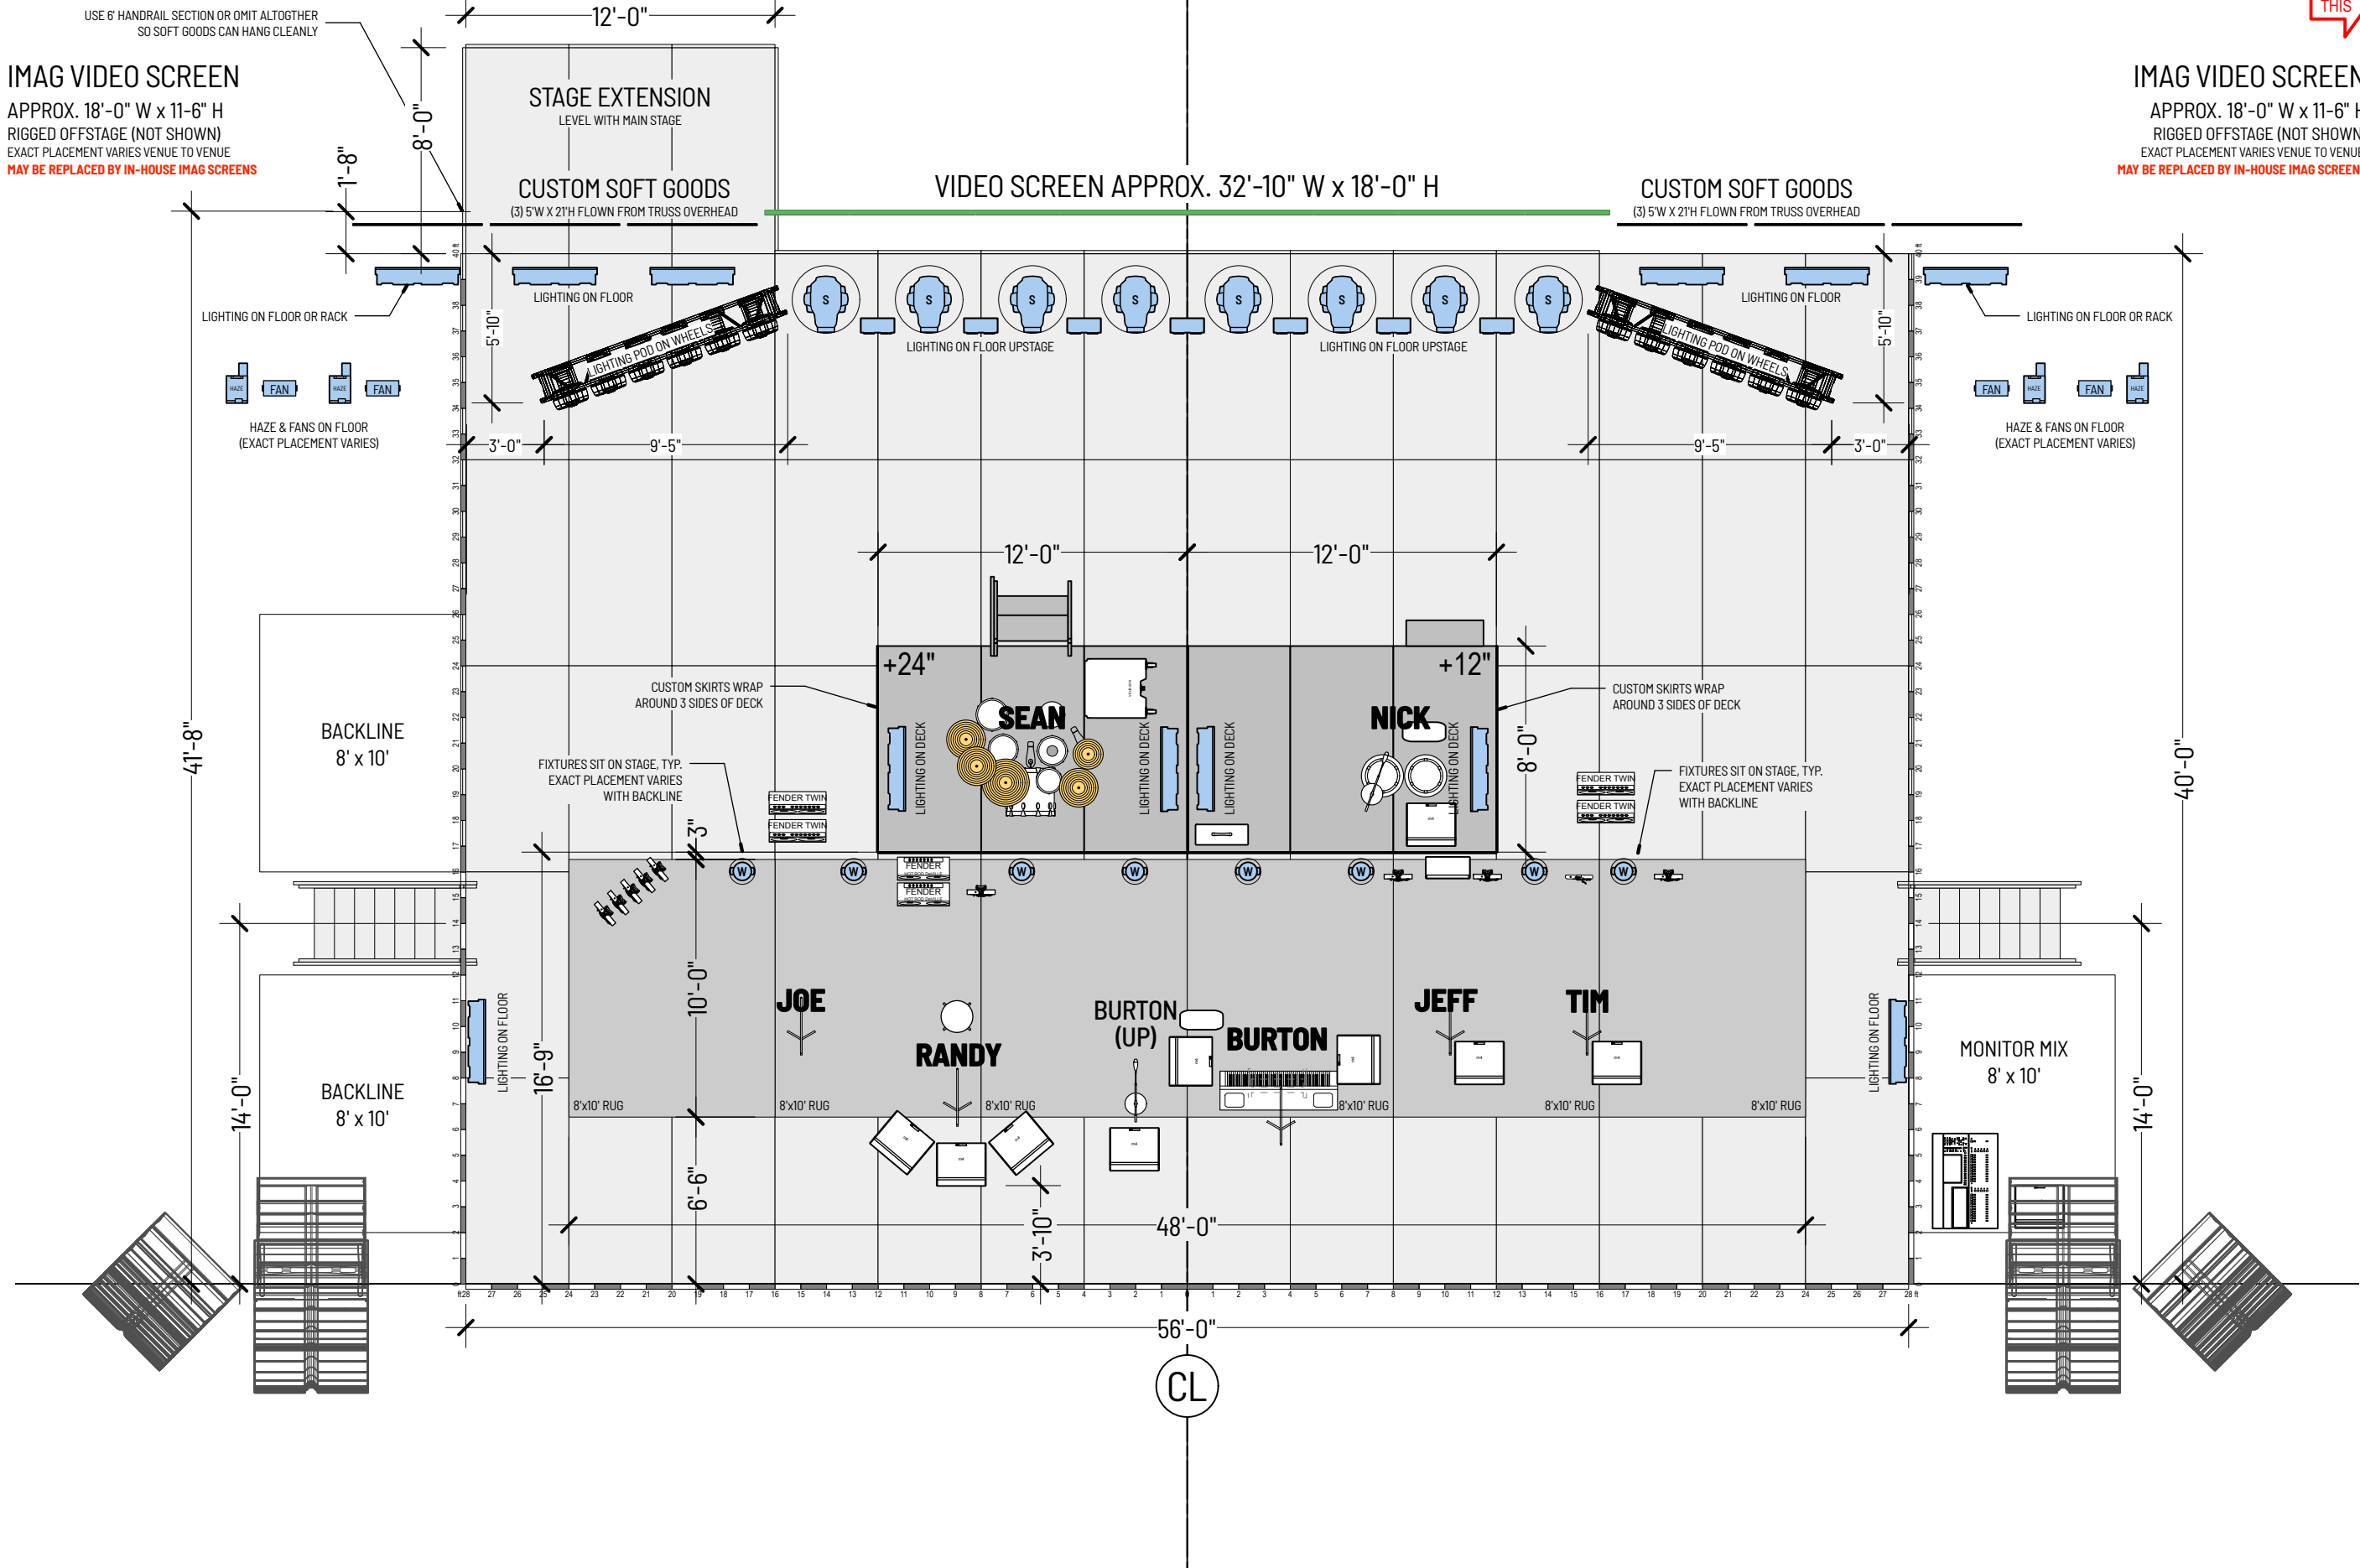

NOTES

STAGE HEIGHT: Standard stage height is 5 feet (60 inches) from the venue floor (or 1.5 meters).

DECKING MATERIAL: All stage surfaces must be non-slip (e.g., black painted plywood or equivalent).

RISERS: Risers must be solid, braced. Dimensions (Width x Depth x Height) are critical and marked on the plan. Custom skirts are part of the design. Additional black sirting is not required.

STAIRS & RAMPS: Exit stairs and loading ramps quantity and placement TBD.

CABLE MANAGEMENT: All cables running across walking paths (even on risers) must be taped down (gaff tape) or run through approved cable ramps.

BACKLINE EQUIPMENT PLACEMENT: All backline gear (amps, keyboards, stands) placement is preliminary and will vary based on band needs TBD during rehearsals.

SPARES: Additional space as required by backline for any required spare instruments or utility tables TBD during rehearsals.

DRAWING SCHEDULE	
S1 FLOORPLAN	A-L1 A SHOW LIGHTING TRUSS
A-S2 A&B SHOW FRONT ELEVATION	A-L2 A SHOW LIGHTING POOLS
A-S3 A&B SHOW SECTION	A-L3 A SHOW LIGHTING FLOOR
A-S4 A&B SHOW PERSPECTIVE 1	B-L1 B SHOW LIGHTING TRUSS
A-S5 A&B SHOW PERSPECTIVE 2	B-L2 B SHOW LIGHTING POOLS
C-S2 C SHOW FRONT ELEVATION	B-L3 B SHOW LIGHTING FLOOR
C-S3 C SHOW SECTION	B-R1 B SHOW RIGGING PLAN
C-S4 C SHOW PERSPECTIVE 1	C-L1 C SHOW LIGHTING TRUSS
C-S5 C SHOW PERSPECTIVE 2	C-L2 C SHOW LIGHTING FLOOR
S6 SOFT GOODS	
S7 SOFT GOODS	
S8 STAGE FLOT	

REVISION SCHEDULE	
V1 - 26 NOV 2025	V3A - 13 JAN 2026
V2 - 4 DEC 2025	V4 - 10 FEB 2026
V3 - 23 DEC 2025	V5 - 25 MAY 2026

This is a representation of design concepts only! Lightswitch takes no responsibility, and disclaims liability for the engineering, execution or use of any component or concept shown on this or any other drawing. It is the responsibility of the wedding companies to execute this design using properly engineered and approved materials, components and methods, including but not limited to local building, fire and safety codes, and all applicable OSHA standards. All concepts, ideas and design elements shown are the exclusive intellectual property of Lightswitch and may only be used for this project. Any other use is prohibited, unless express written permission has been granted by Lightswitch. This drawing is the property of, and contains design data proprietary to, Lightswitch. Reproduction, use, or transfer of this drawing, or any information contained herein, to others, except as specifically authorized in connection with this project only is prohibited without written approval of Lightswitch.

PROJECT



TAKIN' IT BACK TOUR 2026

DRAWING

FLOORPLAN

SHEET

S1

SCALE

1:75

DRAWN

CAM / IG

DATE

25 MAY 2026

VERSION


5



PLEASE RECYCLE

LIGHTSWITCH

3500 W. Olive Ave. #300, Burbank, CA 91505 • 1.221.908.4208 www.Lightswitch.net

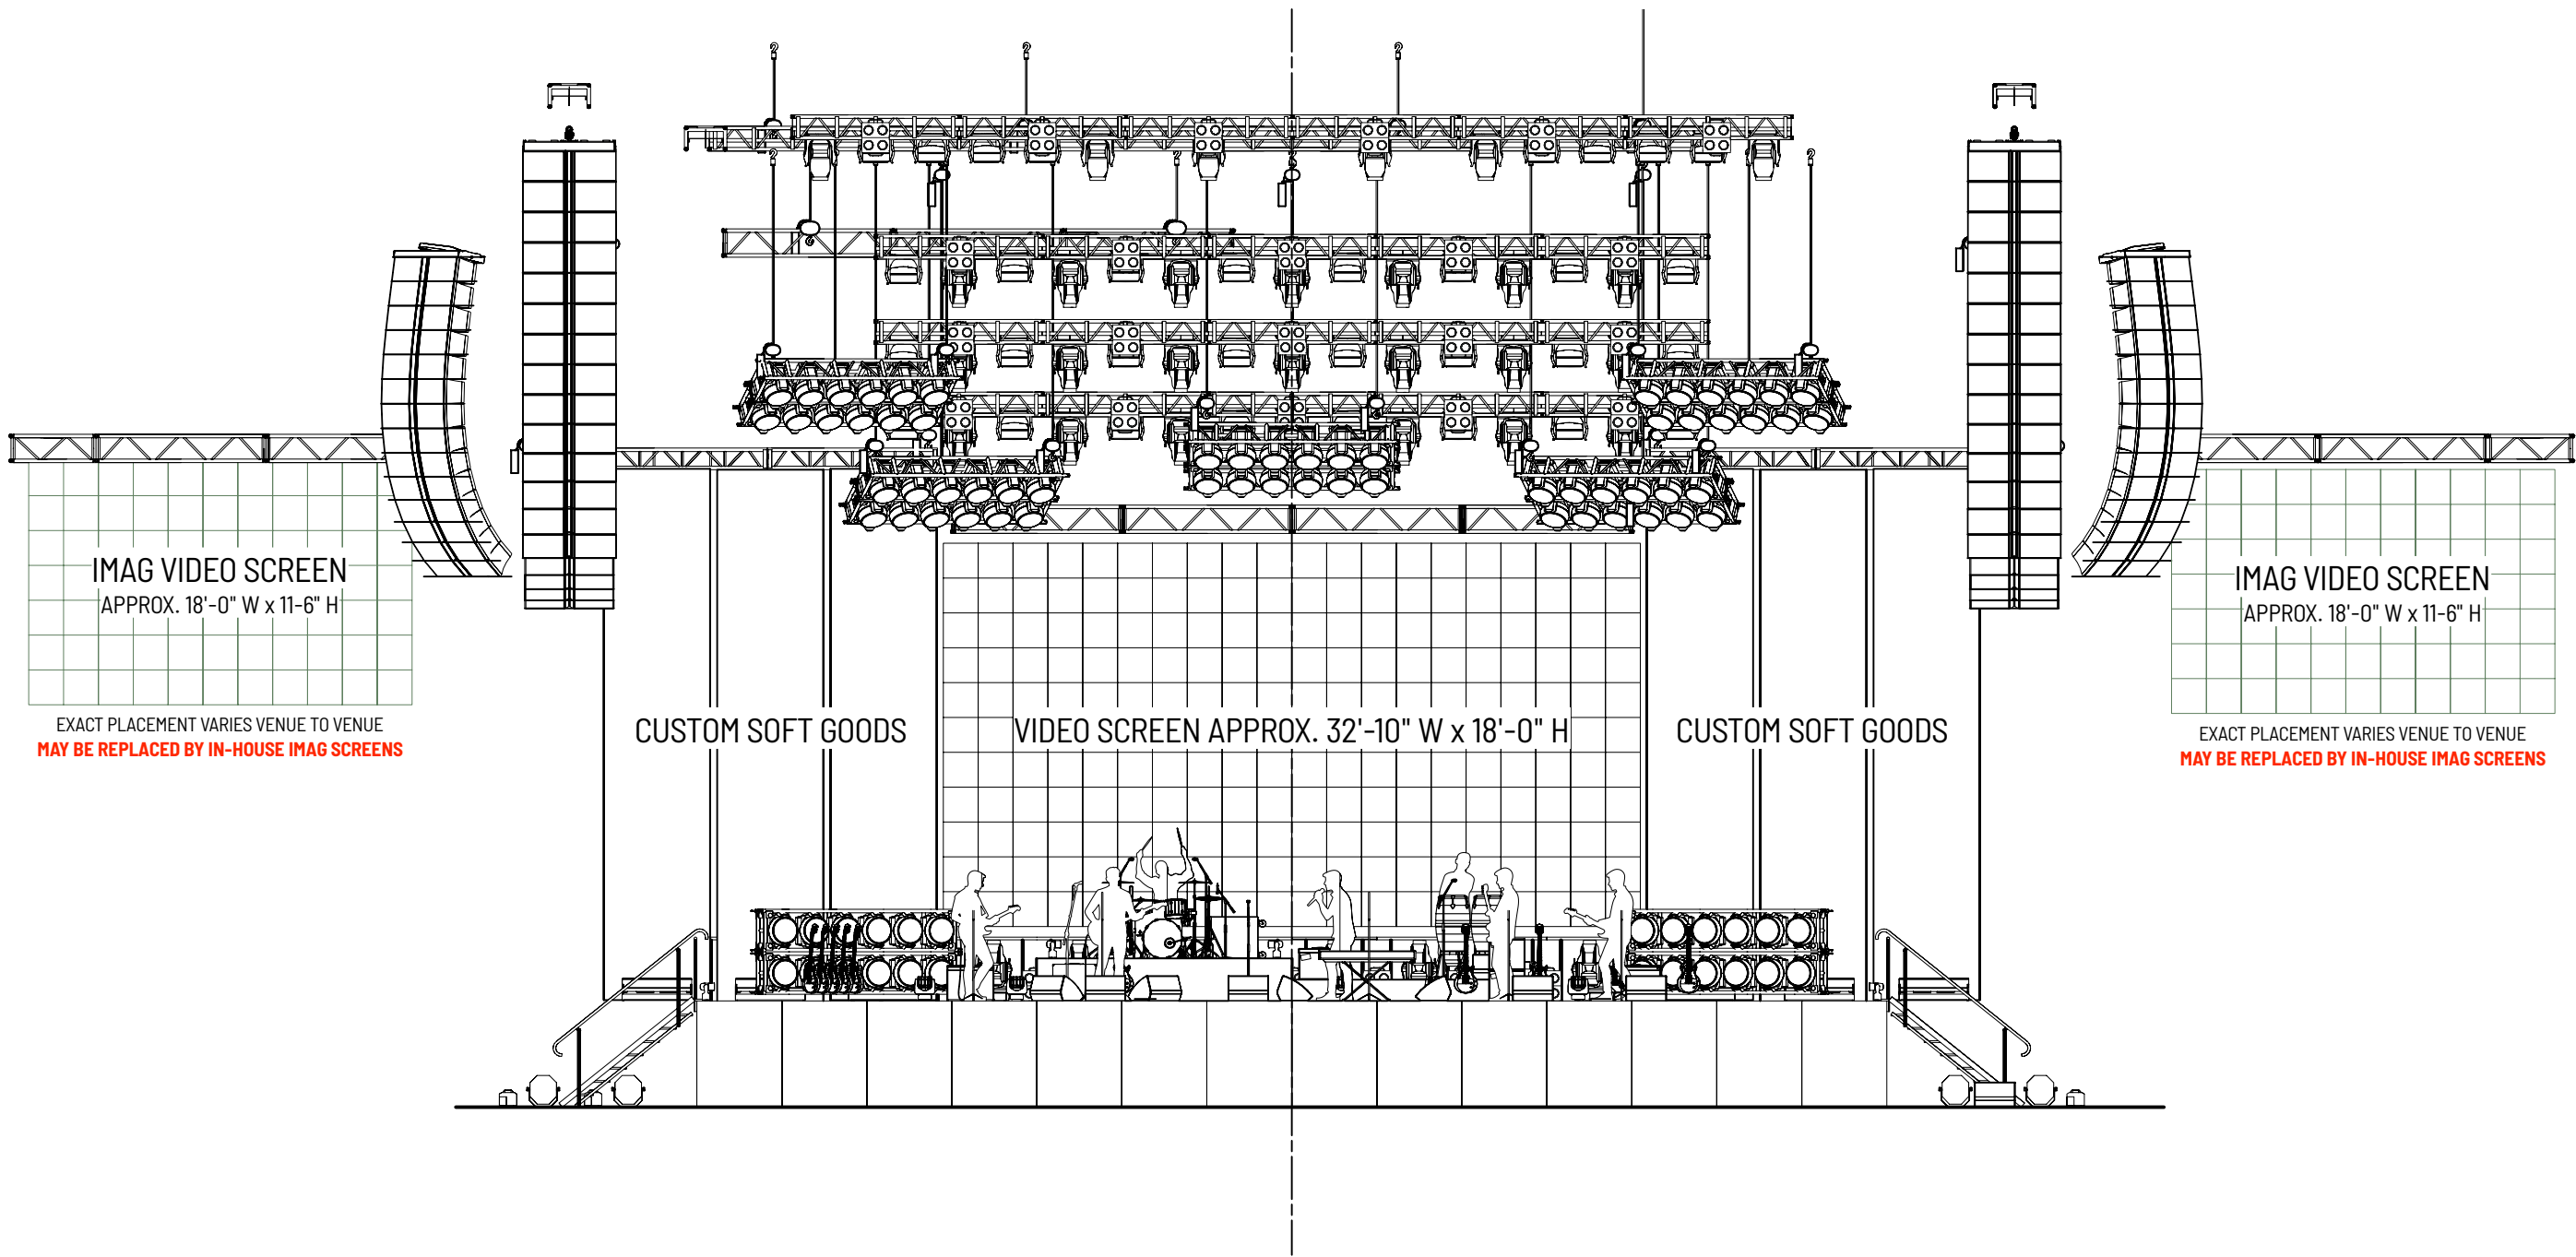

NOTES

STAGE HEIGHT: Standard stage height is 5 feet (60 inches) from the venue floor (or 1.5 meters).

DECKING MATERIAL: All stage surfaces must be non-slip (e.g., black painted plywood or equivalent).

RISERS: Risers must be solid, braced. Dimensions (Width x Depth x Height) are critical and marked on the plan. Custom skirts are part of the design. Additional black sirting is not required.

STAIRS & RAMPS: Exit stairs and loading ramps quantity and placement TBD.

CABLE MANAGEMENT: All cables running across walking paths (even on risers) must be taped down (gaff tape) or run through approved cable ramps.

BACKLINE EQUIPMENT PLACEMENT: All backline gear (amps, keyboards, stands) placement is preliminary and will vary based on band needs TBD during rehearsals.

SPARES: Additional space as required by backline for any required spare instruments or utility tables TBD during rehearsals.

DRAWING SCHEDULE

S1 FLOORPLAN	A-L1 A SHOW LIGHTING TRUSS
A-S2 A&B SHOW FRONT ELEVATION	A-L2 A SHOW LIGHTING PODS
A-S3 A&B SHOW SECTION	A-L3 A SHOW LIGHTING FLOOR
A-S4 A&B SHOW PERSPECTIVE 1	B-L1 B SHOW LIGHTING TRUSS
A-S5 A&B SHOW PERSPECTIVE 2	B-L2 B SHOW LIGHTING PODS
C-S2 C SHOW FRONT ELEVATION	B-L3 B SHOW LIGHTING FLOOR
C-S3 C SHOW SECTION	B-R1 B SHOW RIGGING PLAN
C-S4 C SHOW PERSPECTIVE 1	C-L1 C SHOW LIGHTING TRUSS
C-S5 C SHOW PERSPECTIVE 2	C-L2 C SHOW LIGHTING FLOOR
S6 SOFT GOODS	
S7 SOFT GOODS	
S8 STAGE FLOT	

REVISION SCHEDULE

V1 - 26 NOV 2025	V3A - 13 JAN 2026
V2 - 4 DEC 2025	V4 - 10 FEB 2026
V3 - 23 DEC 2025	V5 - 25 MAY 2026

This is a representation of design concepts only! Lightswitch takes no responsibility, and disclaims liability for the engineering, execution or use of any component or concept shown on this or any other drawing. It is the responsibility of the wedding companies to execute this design using properly engineered and approved materials, components and methods, including but not limited to local building, fire and safety codes, and all applicable OSHA standards. All concepts, ideas and design elements shown are the exclusive intellectual property of Lightswitch and may only be used for this project. Any other use is prohibited, unless express written permission has been granted by Lightswitch. This drawing is the property of, and contains design data proprietary to Lightswitch. Reproduction, use, or transfer of this drawing, or any information contained herein, to others, except as specifically authorized in connection with this project only is prohibited without written approval of Lightswitch.

PROJECT



TAKIN' IT BACK TOUR 2026

DRAWING

A & B SHOW
FRONT ELEVATION

SHEET

A-S2

SCALE

1:100

DRAWN

CAM / IG

DATE

25 MAY 2026


VERSION

5



LIGHTSWITCH

3550 W. Olive Ave. #300, Burbank, CA 91505 • 1.221.908.4208 www.lightswitch.net

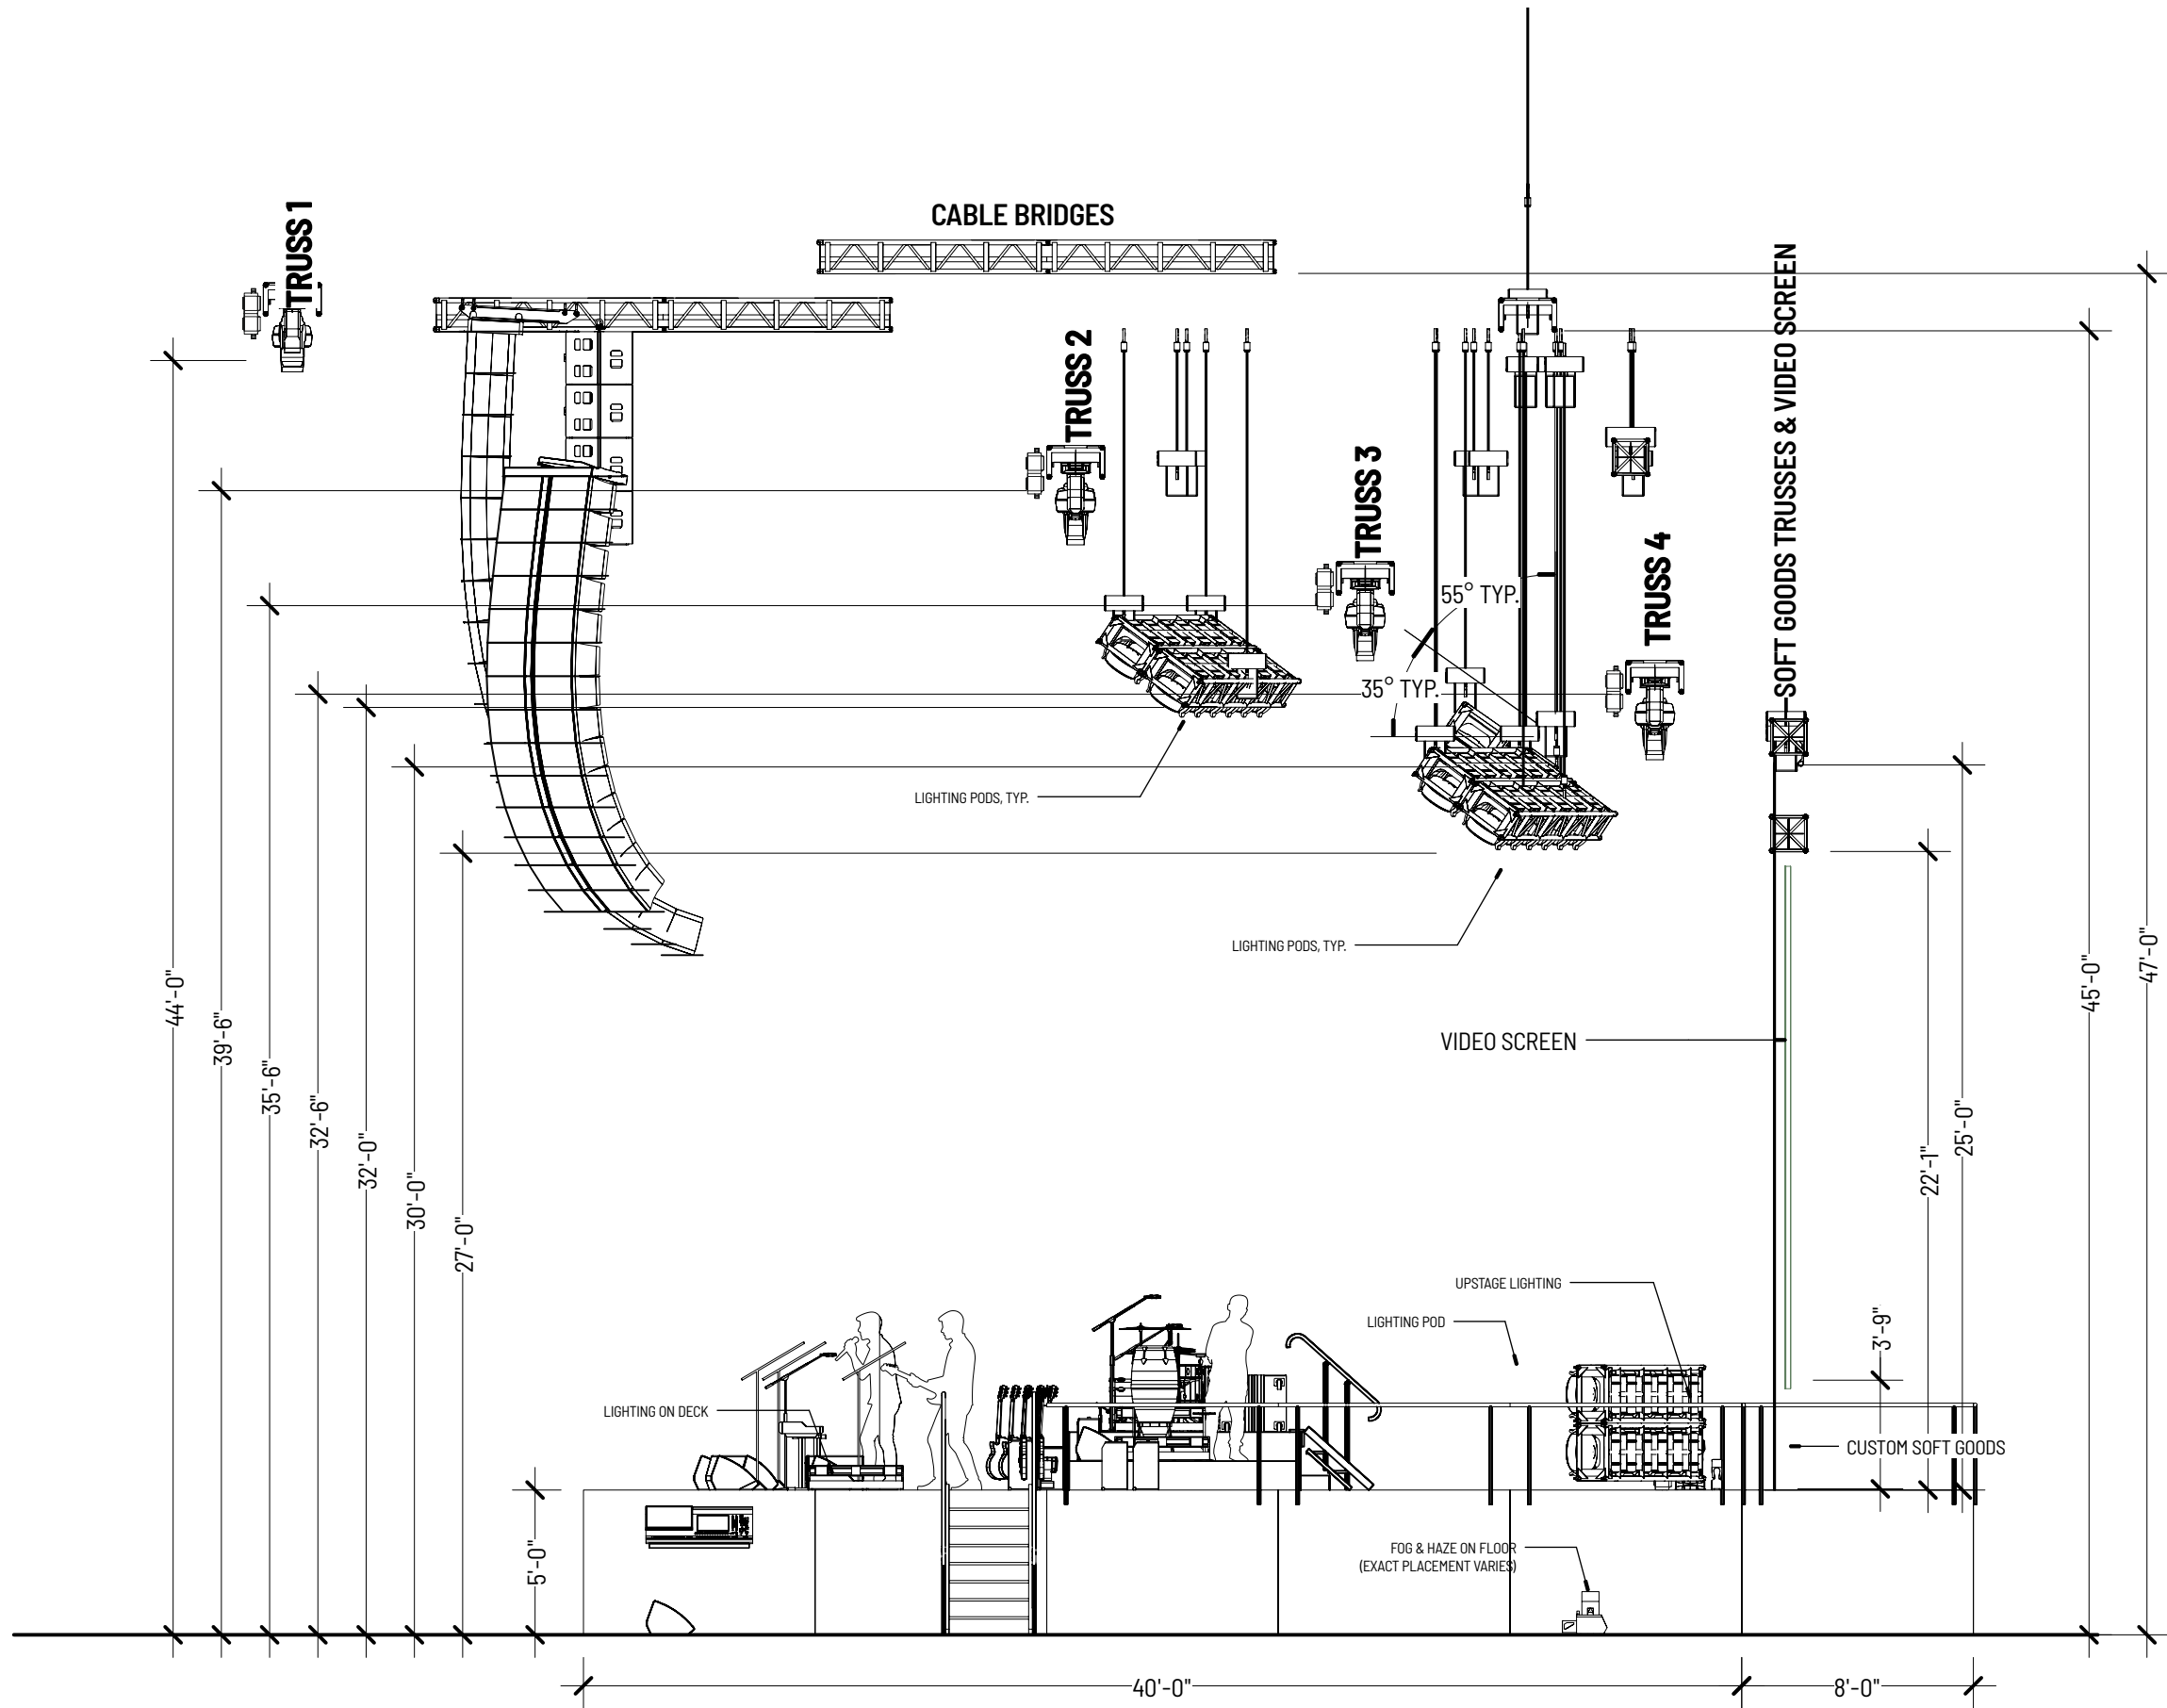

NOTES

STAGE HEIGHT: Standard stage height is 5 feet (60 inches) from the venue floor (or 1.5 meters).

DECKING MATERIAL: All stage surfaces must be non-slip (e.g., black painted plywood or equivalent).

RISERS: Risers must be solid, braced. Dimensions (Width x Depth x Height) are critical and marked on the plan. Custom skirts are part of the design. Additional black sirting is not required.

STAIRS & RAMPS: Exit stairs and loading ramps quantity and placement TBD.

CABLE MANAGEMENT: All cables running across walking paths (even on risers) must be taped down (gaff tape) or run through approved cable ramps.

BACKLINE EQUIPMENT PLACEMENT: All backline gear (amps, keyboards, stands) placement is preliminary and will vary based on band needs TBD during rehearsals.

SPARES: Additional space as required by backline for any required spare instruments or utility tables TBD during rehearsals.

DRAWING SCHEDULE

S1 FLOORPLAN	A-L1 A SHOW LIGHTING TRUSS
A-S2 A&B SHOW FRONT ELEVATION	A-L2 A SHOW LIGHTING PODS
A-S3 A&B SHOW SECTION	A-L3 A SHOW LIGHTING FLOOR
A-S4 A&B SHOW PERSPECTIVE 1	B-L1 B SHOW LIGHTING TRUSS
A-S5 A&B SHOW PERSPECTIVE 2	B-L2 B SHOW LIGHTING PODS
C-S2 C SHOW FRONT ELEVATION	B-L3 B SHOW LIGHTING FLOOR
C-S3 C SHOW SECTION	B-R1 B SHOW RIGGING PLAN
C-S4 C SHOW PERSPECTIVE 1	C-L1 C SHOW LIGHTING TRUSS
C-S5 C SHOW PERSPECTIVE 2	C-L2 C SHOW LIGHTING FLOOR
S6 SOFT GOODS	
S7 SOFT GOODS	
S8 STAGE FLOT	

REVISION SCHEDULE

V1 - 26 NOV 2025	V3A - 13 JAN 2026
V2 - 4 DEC 2025	V4 - 10 FEB 2026
V3 - 23 DEC 2025	V5 - 25 MAY 2026

This is a representation of design concepts only! Lightswitch takes no responsibility, and disclaims liability for the engineering, execution or use of any component or concept shown on this or any other drawing. It is the responsibility of the wedding companies to execute this design using properly engineered and approved materials, components and methods, including but not limited to local building, fire and safety codes, and all applicable OSHA standards. All concepts, ideas and design elements shown are the exclusive intellectual property of Lightswitch and may only be used for this project. Any other use is prohibited, unless express written permission has been granted by Lightswitch. This drawing is the property of, and contains design data proprietary to Lightswitch. Reproduction, use, or transfer of this drawing, or any information contained herein, to others, except as specifically authorized in connection with this project only is prohibited without written approval of Lightswitch.

PROJECT



TAKIN' IT BACK TOUR 2026

DRAWING

**A & B SHOW
SECTION**

SHEET

A-S3

SCALE

1:75

DRAWN

CAM / IG

DATE

25 MAY 2026


VERSION

5



LIGHTSWITCH®

3500 W. Olive Ave. #300, Burbank, CA 91505 • +1.323.308.4208 www.lightswitch.net

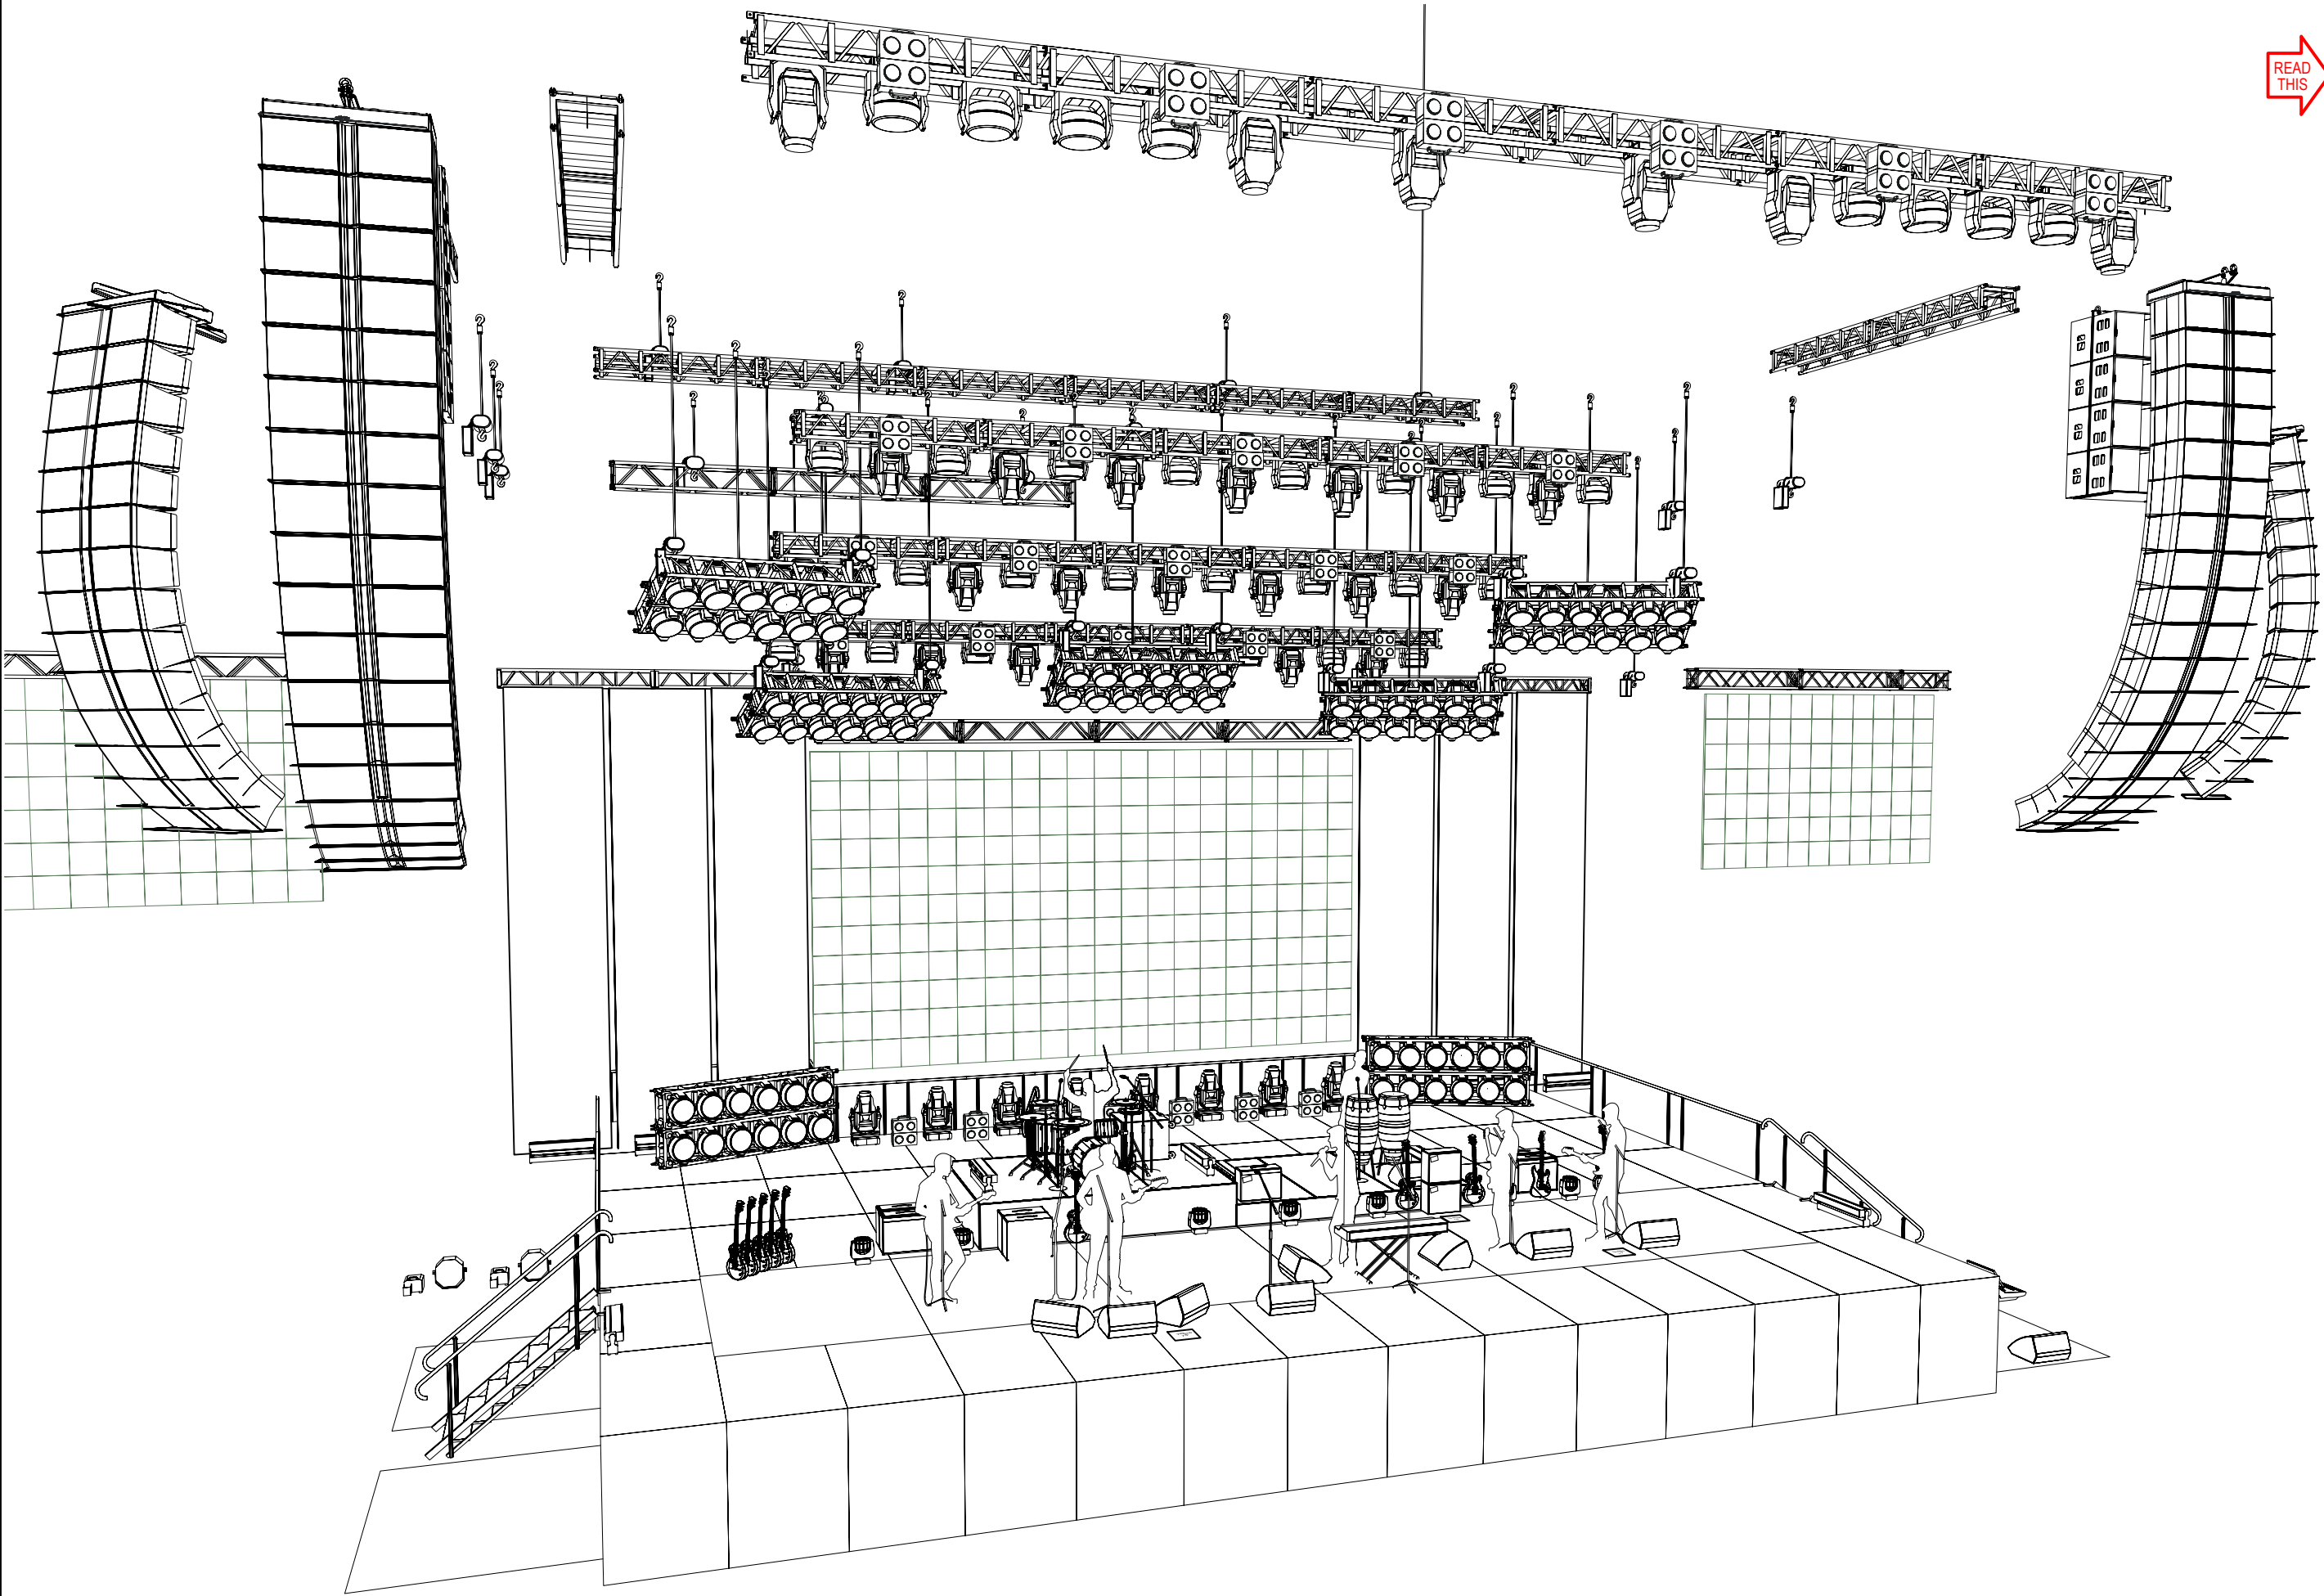

READ
THIS

NOTES

STAGE HEIGHT: Standard stage height is 5 feet (60 inches) from the venue floor (or 1.5 meters).

DECKING MATERIAL: All stage surfaces must be non-slip (e.g., black painted plywood or equivalent).

RISERS: Risers must be solid, braced. Dimensions (Width x Depth x Height) are critical and marked on the plan. Custom skirts are part of the design. Additional black sirting is not required.

STAIRS & RAMPS: Exit stairs and loading ramps quantity and placement TBD.

CABLE MANAGEMENT: All cables running across walking paths (even on risers) must be taped down (gaff tape) or run through approved cable ramps.

BACKLINE EQUIPMENT PLACEMENT: All backline gear (amps, keyboards, stands) placement is preliminary and will vary based on band needs TBD during rehearsals.

SPARES: Additional space as required by backline for any required spare instruments or utility tables TBD during rehearsals.

DRAWING SCHEDULE

S1 FLOORPLAN	A-L1 A SHOW LIGHTING TRUSS
A-S2 A&B SHOW FRONT ELEVATION	A-L2 A SHOW LIGHTING PODS
A-S3 A&B SHOW SECTION	A-L3 A SHOW LIGHTING FLOOR
A-S4 A&B SHOW PERSPECTIVE 1	B-L1 B SHOW LIGHTING TRUSS
A-S5 A&B SHOW PERSPECTIVE 2	B-L2 B SHOW LIGHTING PODS
C-S2 C SHOW FRONT ELEVATION	B-L3 B SHOW LIGHTING FLOOR
C-S3 C SHOW SECTION	B-R1 B SHOW RIGGING PLAN
C-S4 C SHOW PERSPECTIVE 1	C-L1 C SHOW LIGHTING TRUSS
C-S5 C SHOW PERSPECTIVE 2	C-L2 C SHOW LIGHTING FLOOR
S6 SOFT GOODS	
S7 SOFT GOODS	
S8 STAGE FLOT	

REVISION SCHEDULE

V1 - 26 NOV 2025	V3A - 13 JAN 2026
V2 - 4 DEC 2025	V4 - 10 FEB 2026
V3 - 23 DEC 2025	V5 - 25 MAY 2026

This is a representation of design concepts only! Lightswitch takes no responsibility, and disclaims liability for the engineering, execution or use of any component or concept shown on this or any other drawing. It is the responsibility of the wedding companies to execute this design using properly engineered and approved materials, components and methods, including but not limited to local building, fire and safety codes, and all applicable OSHA standards. All concepts, ideas and design elements shown are the exclusive intellectual property of Lightswitch and may only be used for this project. Any other use is prohibited, unless express written permission has been granted by Lightswitch. This drawing is the property of, and contains design data proprietary to, Lightswitch. Reproduction, use, or transfer of this drawing, or any information contained herein, to others, except as specifically authorized in connection with this project only is prohibited without written approval of Lightswitch.

PROJECT



TAKIN' IT BACK TOUR 2026

DRAWING

A & B SHOW
PERSPECTIVE 1

SHEET

A-S4

SCALE

NA

DRAWN

CAM / IG

DATE

25 MAY 2026


VERSION

5



LIGHTSWITCH®

3550 W. Olive Ave. #300, Burbank, CA 91505 • 1.323.908.4208 www.Lightswitch.net

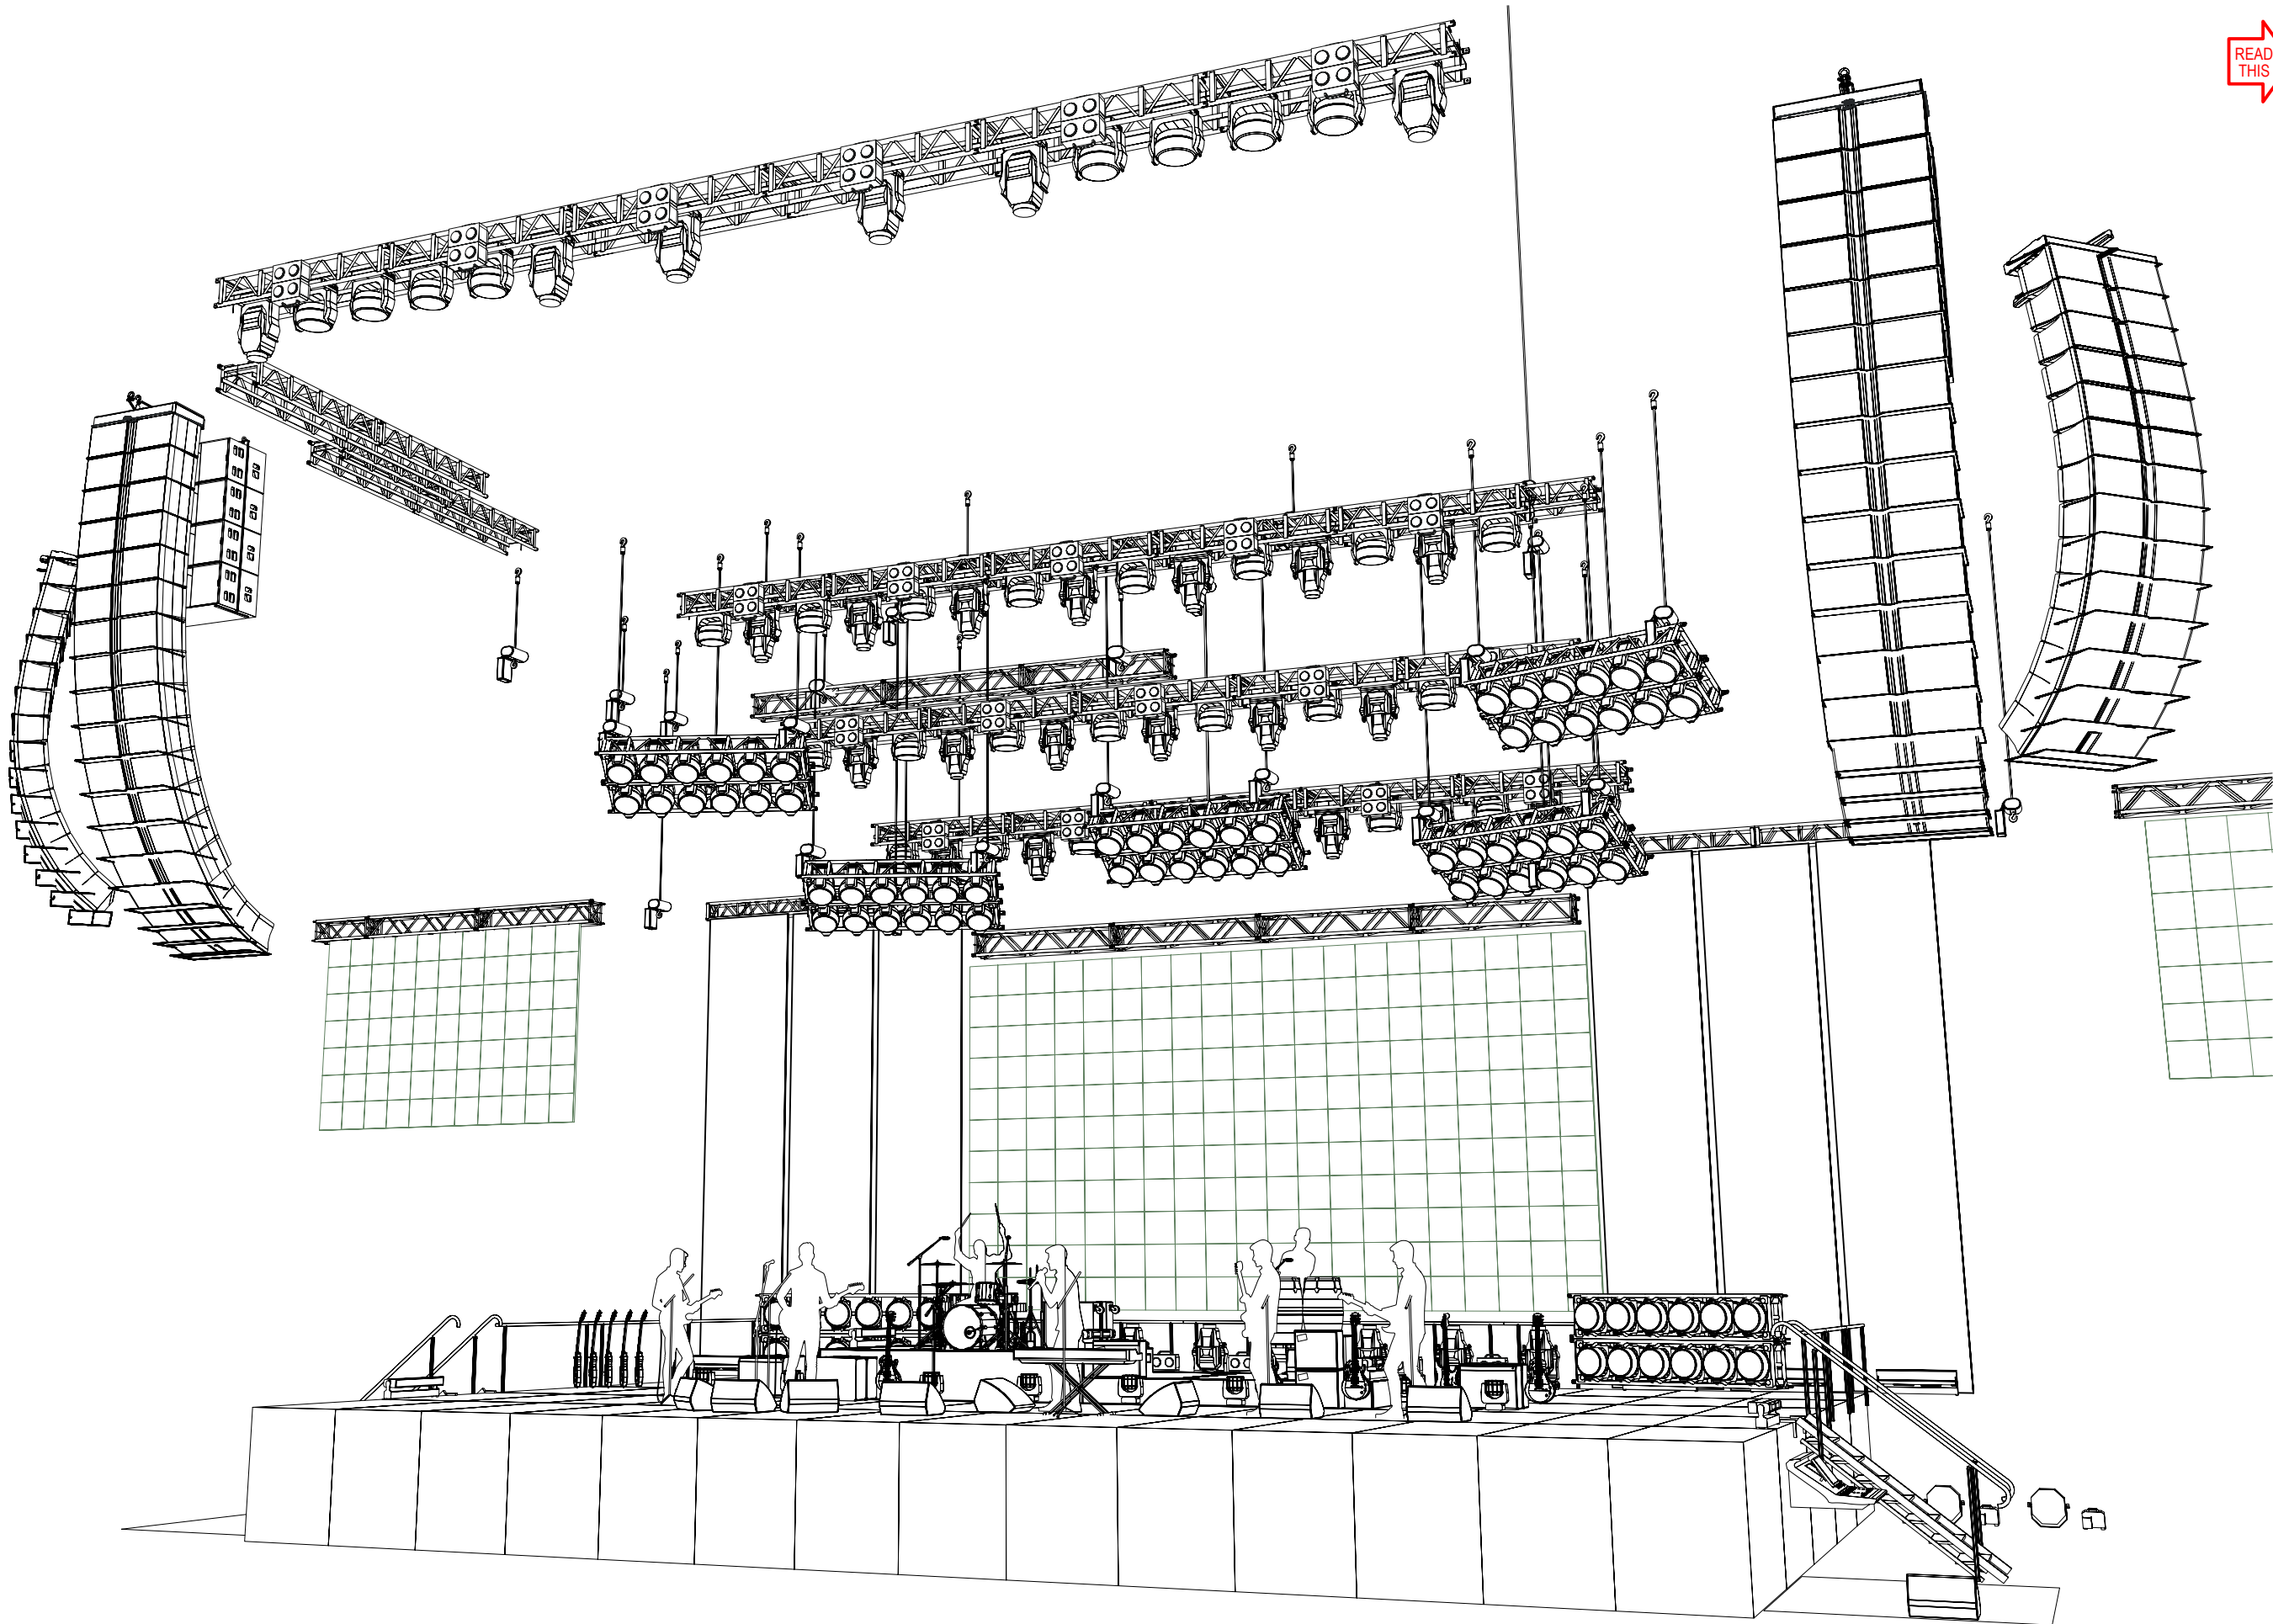

NOTES

STAGE HEIGHT: Standard stage height is 5 feet (60 inches) from the venue floor (or 1.5 meters).

DECKING MATERIAL: All stage surfaces must be non-slip (e.g., black painted plywood or equivalent).

RISERS: Risers must be solid, braced. Dimensions (Width x Depth x Height) are critical and marked on the plan. Custom skirts are part of the design. Additional black sirting is not required.

STAIRS & RAMPS: Exit stairs and loading ramps quantity and placement TBD.

CABLE MANAGEMENT: All cables running across walking paths (even on risers) must be taped down (gaff tape) or run through approved cable ramps.

BACKLINE EQUIPMENT PLACEMENT: All backline gear (amps, keyboards, stands) placement is preliminary and will vary based on band needs TBD during rehearsals.

SPARES: Additional space as required by backline for any required spare instruments or utility tables TBD during rehearsals.

DRAWING SCHEDULE

S1 FLOORPLAN	A-L1 A SHOW LIGHTING TRUSS
A-S2 A&B SHOW FRONT ELEVATION	A-L2 A SHOW LIGHTING PODS
A-S3 A&B SHOW SECTION	A-L3 A SHOW LIGHTING FLOOR
A-S4 A&B SHOW PERSPECTIVE 1	B-L1 B SHOW LIGHTING TRUSS
A-S5 A&B SHOW PERSPECTIVE 2	B-L2 B SHOW LIGHTING PODS
C-S2 C SHOW FRONT ELEVATION	B-L3 B SHOW LIGHTING FLOOR
C-S3 C SHOW SECTION	B-R1 B SHOW RIGGING PLAN
C-S4 C SHOW PERSPECTIVE 1	C-L1 C SHOW LIGHTING TRUSS
C-S5 C SHOW PERSPECTIVE 2	C-L2 C SHOW LIGHTING FLOOR
S6 SOFT GOODS	
S7 SOFT GOODS	
S8 STAGE FLOT	

REVISION SCHEDULE

V1 - 26 NOV 2025	V3A - 13 JAN 2026
V2 - 4 DEC 2025	V4 - 10 FEB 2026
V3 - 23 DEC 2025	V5 - 25 MAY 2026

This is a representation of design concepts only! Lightswitch takes no responsibility, and disclaims liability for the engineering, execution or use of any component or concept shown on this or any other drawing. It is the responsibility of the wedding companies to execute this design using properly engineered and approved materials, components and methods, including but not limited to local building fire and safety codes, and all applicable OSHA standards. All concepts, ideas and design elements shown are the exclusive intellectual property of Lightswitch and may only be used for this project. Any other use is prohibited, unless express written permission has been granted by Lightswitch. This drawing is the property of, and contains design data proprietary to Lightswitch. Reproduction, sale, or transfer of this drawing, or any information contained herein, to others, except as specifically authorized in connection with this project only is prohibited without written approval of Lightswitch.

PROJECT



TAKIN' IT BACK TOUR 2026

DRAWING

A & B SHOW
PERSPECTIVE 2

SHEET

A-S5

SCALE

NA

DRAWN

CAM / IG

DATE

25 MAY 2026


VERSION

5



LIGHTSWITCH

3500 W. Olive Ave. #300, Burbank, CA 91505 • +1.323.308.4208 www.lightswitch.net

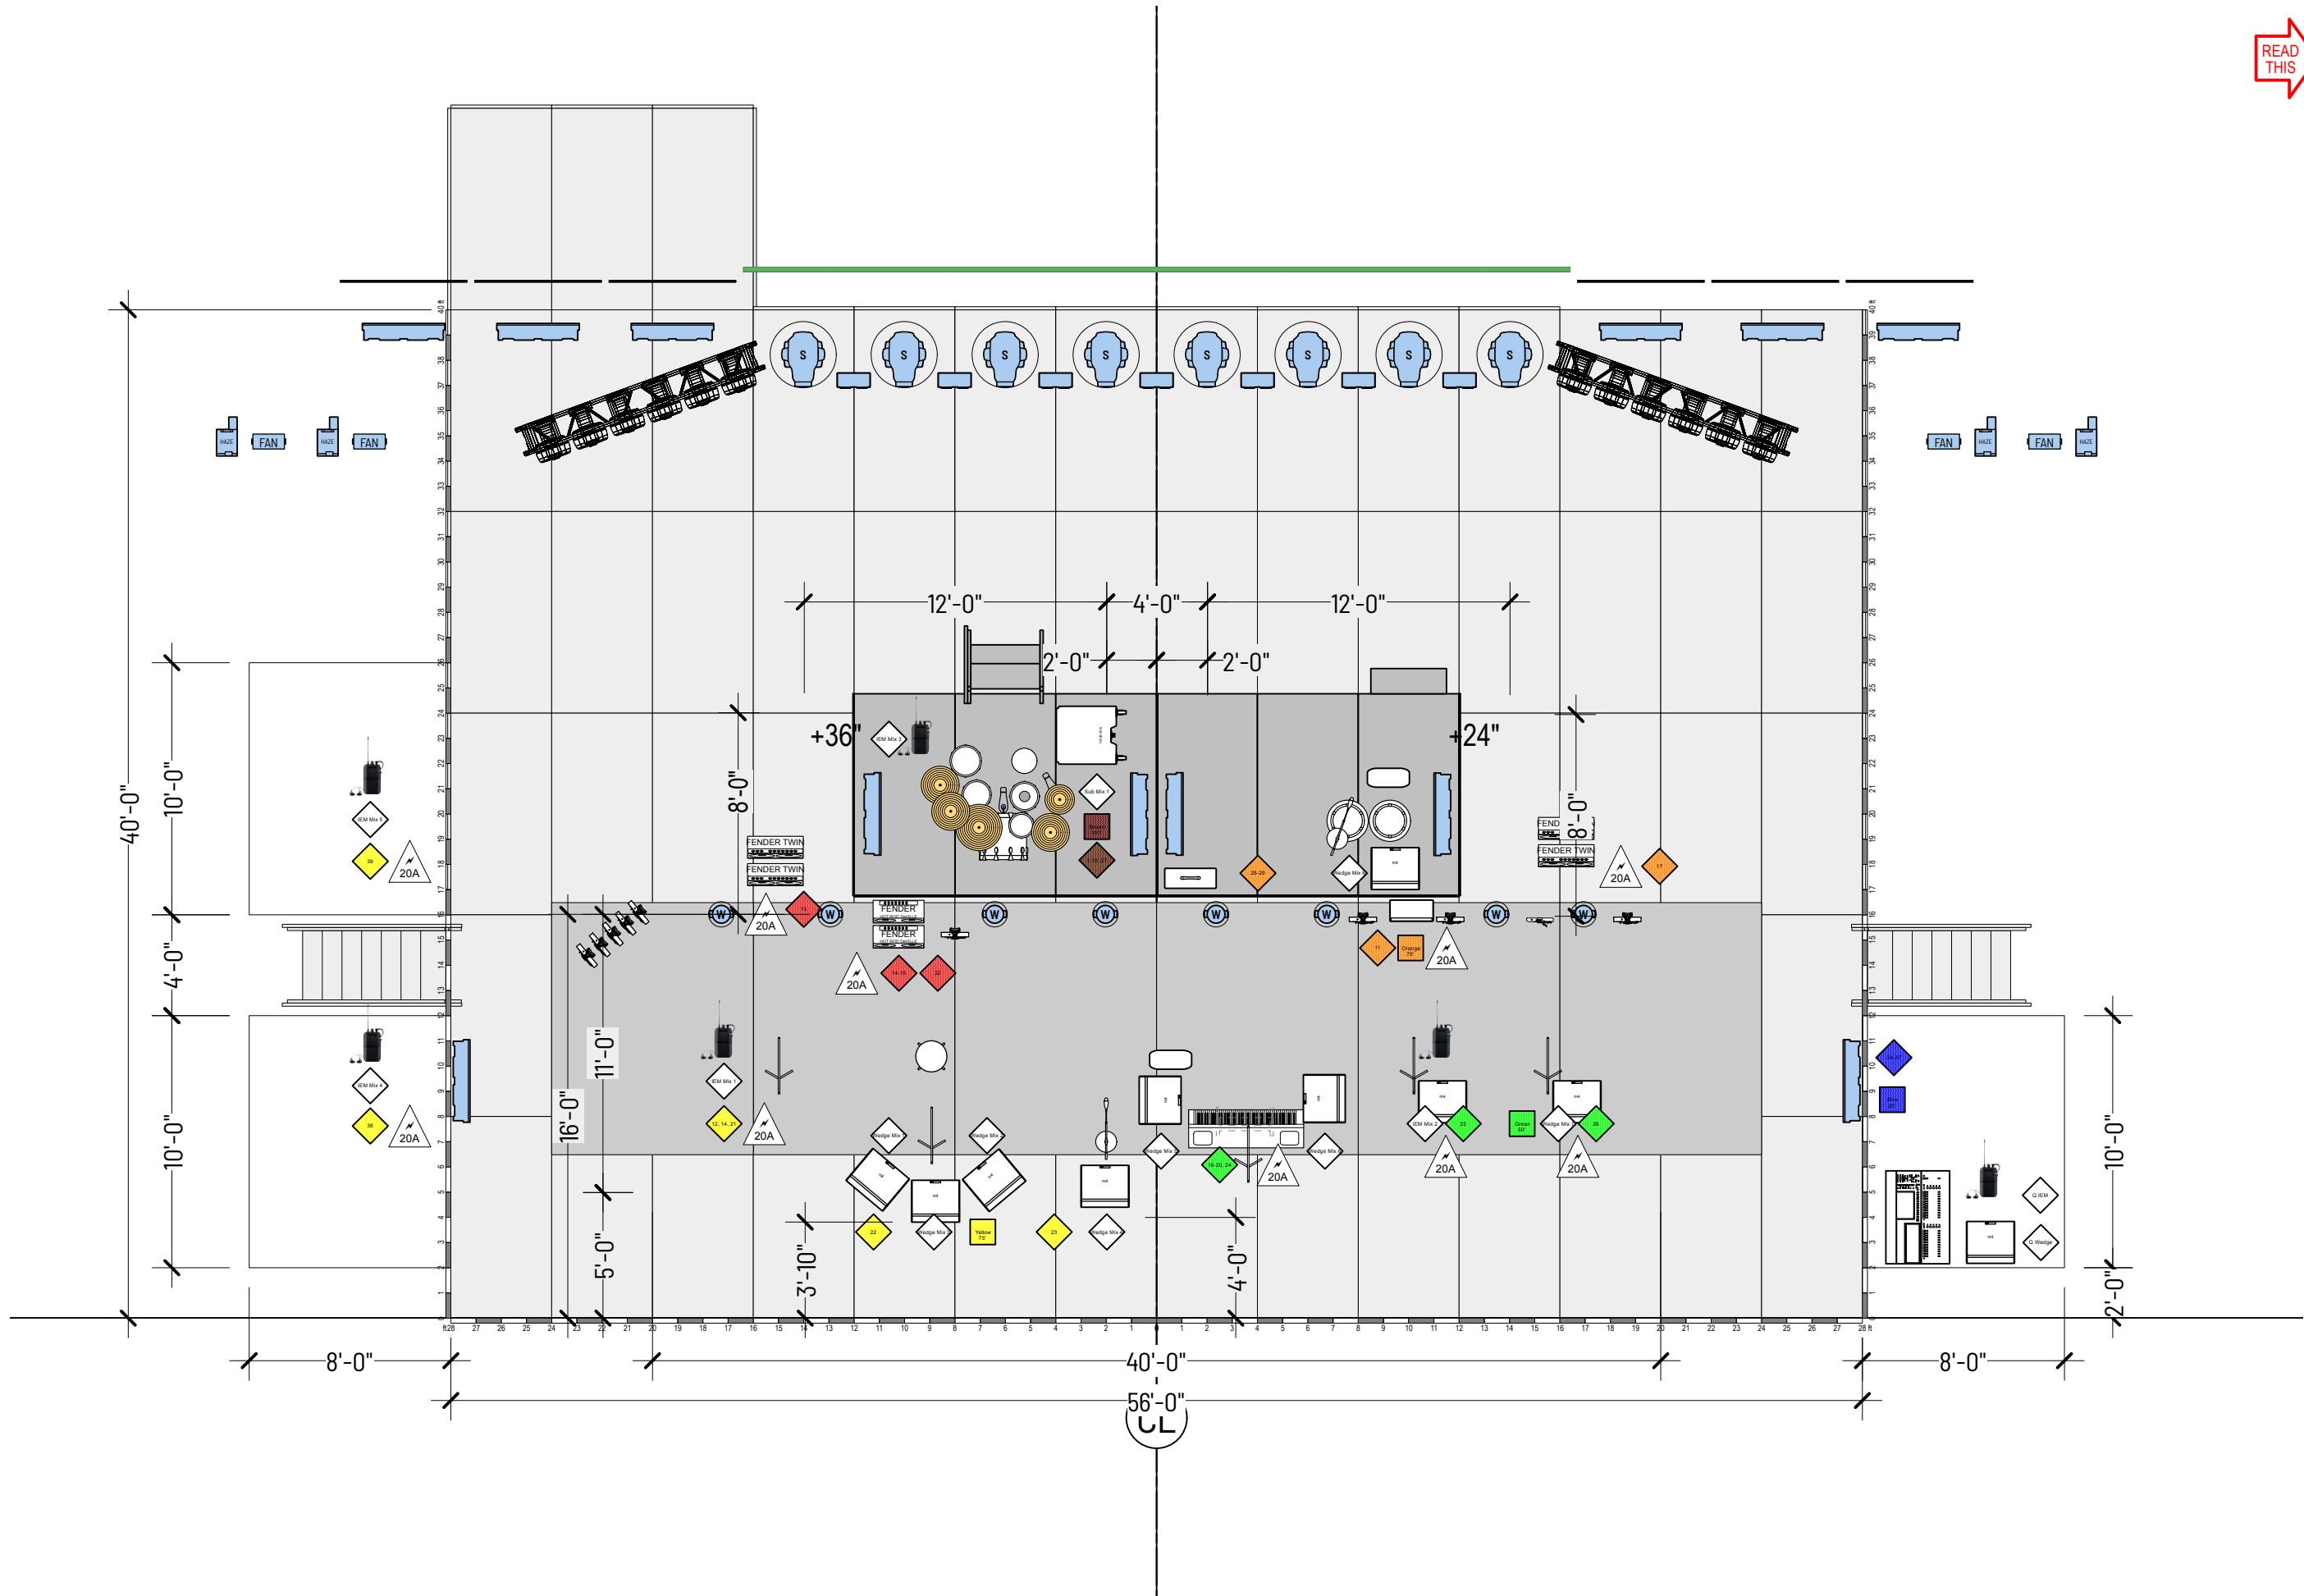

NOTES

- STAGE HEIGHT: Standard stage height is 5 feet (60 inches) from the venue floor (or 1.5 meters).
- DECKING MATERIAL: All stage surfaces must be non-slip (e.g., black painted plywood or equivalent).
- RISERS: Risers must be solid, braced. Dimensions (Width x Depth x Height) are critical and marked on the plan. Custom skirts are part of the design. Additional black sirting is not required.
- STAIRS & RAMPS: Exit stairs and loading ramps quantity and placement TBD.
- CABLE MANAGEMENT: All cables running across walking paths (even on risers) must be taped down (gaff tape) or run through approved cable ramps.
- BACKLINE EQUIPMENT PLACEMENT: All backline gear (amps, keyboards, stands) placement is preliminary and will vary based on band needs TBD during rehearsals.
- SPARES: Additional space as required by backline for any required spare instruments or utility tables TBD during rehearsals.

DRAWING SCHEDULE		
S1 FLOORPLAN	A-L1 A SHOW LIGHTING TRUSS	
A-S2 A&B SHOW FRONT ELEVATION	A-L2 A SHOW LIGHTING PODS	
A-S3 A&B SHOW SECTION	A-L3 A SHOW LIGHTING FLOOR	
A-S4 A&B SHOW PERSPECTIVE 1	B-L1 B SHOW LIGHTING TRUSS	
A-S5 A&B SHOW PERSPECTIVE 2	B-L2 B SHOW LIGHTING PODS	
C-S2 C SHOW FRONT ELEVATION	B-L3 B SHOW LIGHTING FLOOR	
C-S3 C SHOW SECTION	B-R1 B SHOW RIGGING PLAN	
C-S4 C SHOW PERSPECTIVE 1	C-L1 C SHOW LIGHTING TRUSS	
C-S5 C SHOW PERSPECTIVE 2	C-L2 C SHOW LIGHTING FLOOR	
S6 SOFT GOODS		
S7 SOFT GOODS		
S8 STAGE PLOT		
REVISION SCHEDULE		
V1 - 26 NOV 2025	V3A - 13 JAN 2026	
V2 - 4 DEC 2025	V4 - 10 FEB 2026	
V3 - 23 DEC 2025	V5 - 25 MAY 2026	

This is a representation of design concepts only! Lightswitch takes no responsibility, and disclaims liability for the engineering, execution or use of any component or concept shown on this or any other drawing. It is the responsibility of the wedding companies to execute this design using properly engineered and approved materials, components and methods, including but not limited to local building, fire and safety codes, and all applicable OSHA standards. All concepts, ideas and design elements shown are the exclusive intellectual property of Lightswitch and may only be used for this project. Any other use is prohibited, unless express written permission has been granted by Lightswitch. This drawing is the property of, and contains design data proprietary to Lightswitch. Reproduction, use, or transfer of this drawing, or any information contained herein, to others, except as specifically authorized in connection with this project only is prohibited without written approval of Lightswitch.

PROJECT



TAKIN' IT BACK TOUR 2026

DRAWING

FLOORPLAN

SHEET

S1

SCALE

1:75

DRAWN

CAM / IG

DATE

25 MAY 2026

VERSION

5



LIGHTSWITCH

3500 W. Olive Ave. #300, Burbank, CA 91505 • 1.323.908.4308 www.lightswitch.net