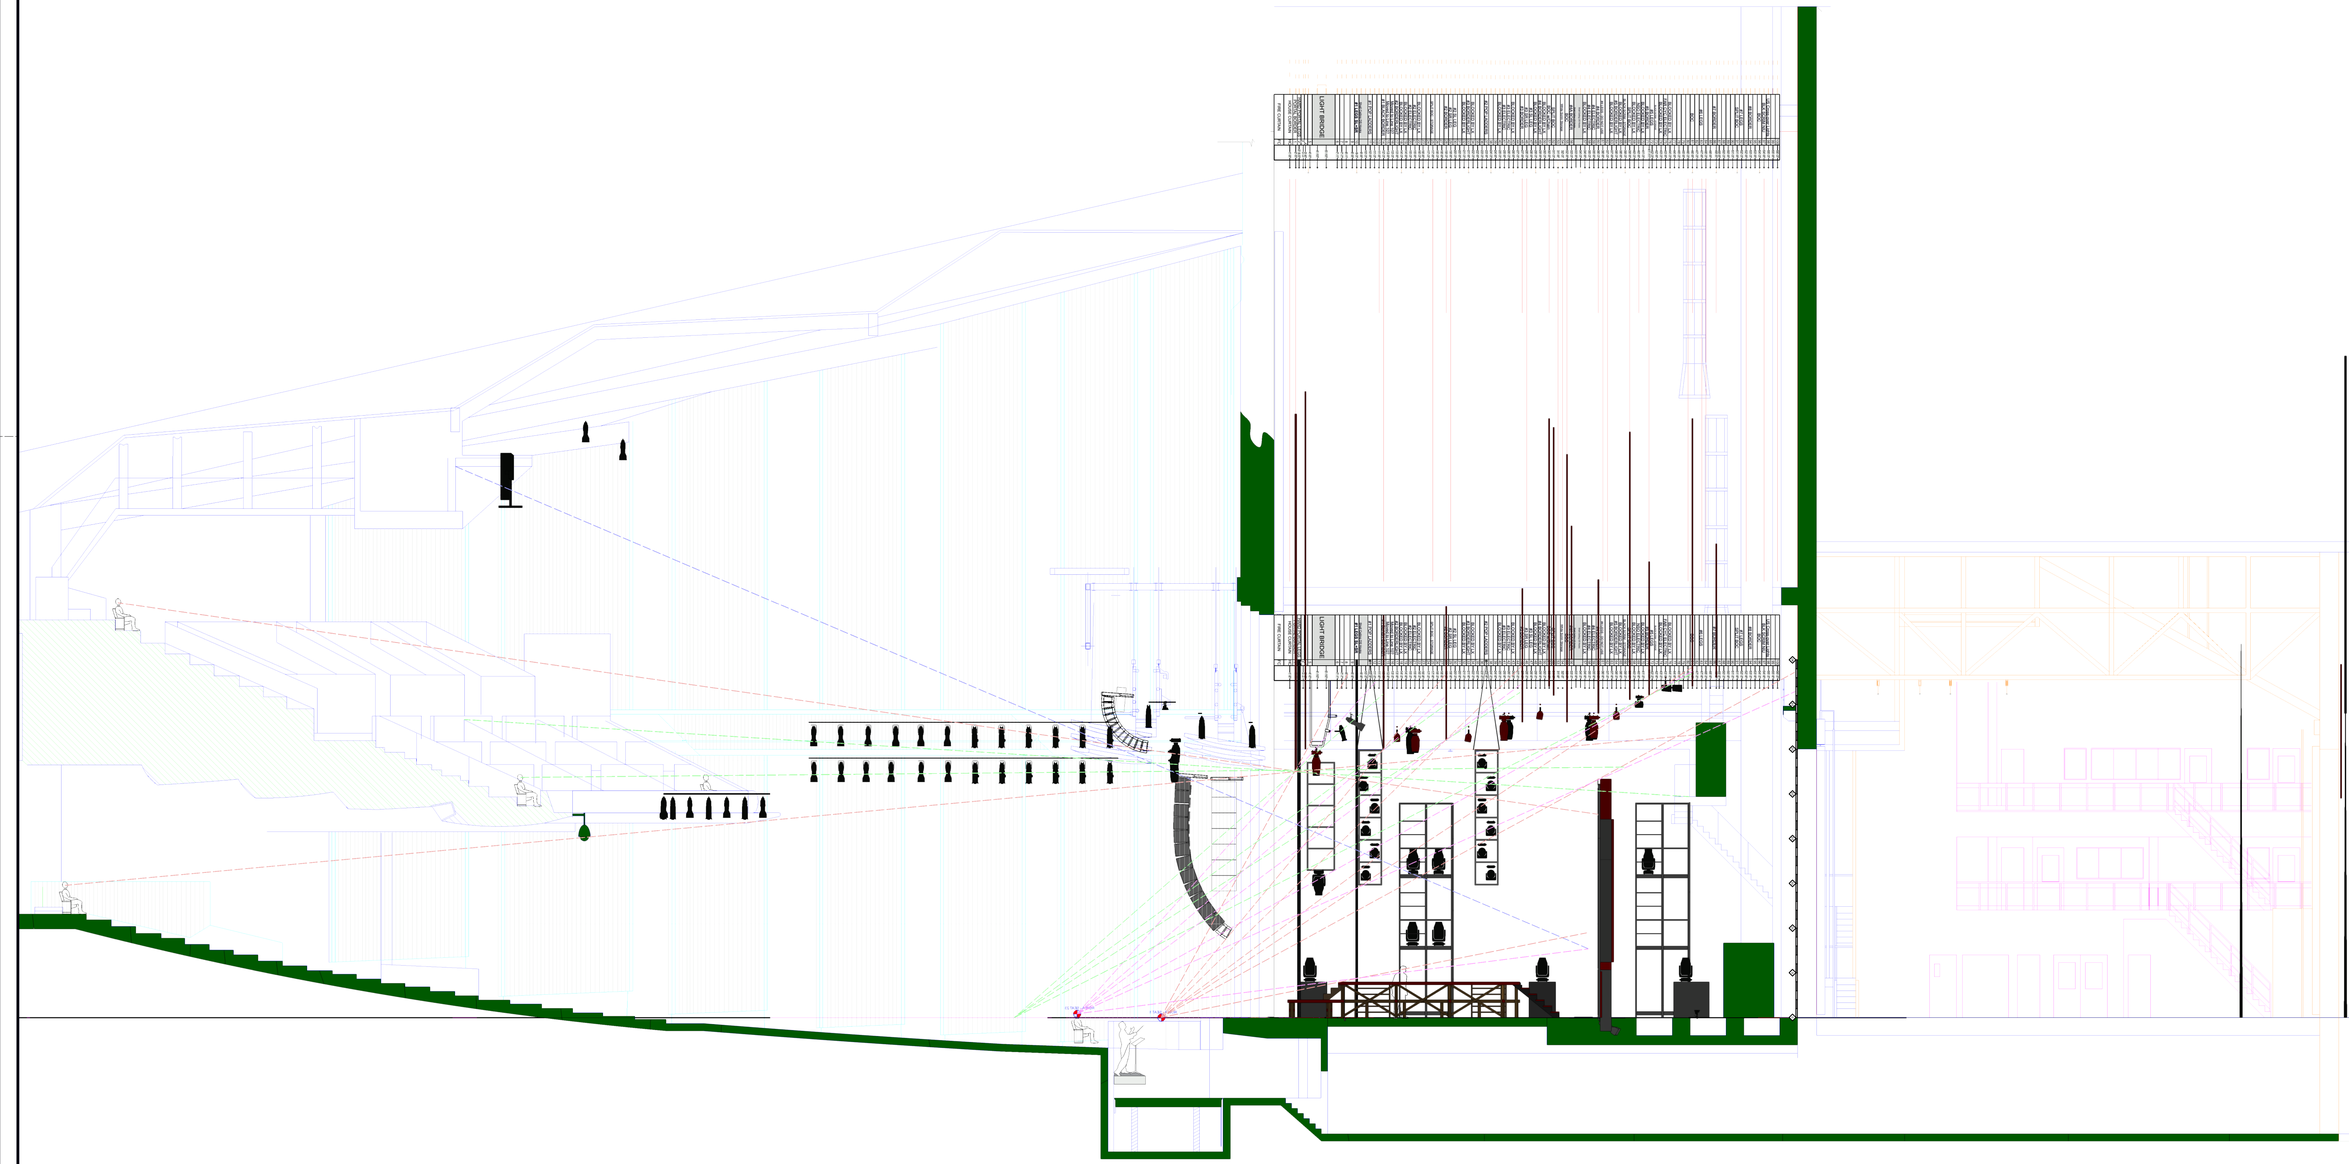


WOLF TRAP OPERA

Vice President of Opera:
Lee Anne Myslewski

Artistic Operations Director:
Ronald Lee Newman

Production Director:
Tim McCormick

Artistic Administration: Arianna Zukerman
Company Management: Christen Cain
1645 Trap Rd | Vienna, VA 22182

LIGHTING DESIGN

CHAD R. JUNG
www.chadrjungdesign.com
cell 817-291-5849

Lighting Designer Signature

ASSISTANT LIGHTING DESIGN:
JAMIE MILLIGAN

PRODUCTION:



CONDUCTOR:
José Luis Gómez

DIRECTOR:
Tonya and Ryan McKinny

SCENIC DESIGN:
Lawrence E. Moten III

COSTUME DESIGN:
Molly Irelan

PROJECTIONS:
Adam Larsen

STAGE MANAGER:
Gina Hays

VENUE:
Wolf Trap National Park for the Performing Arts
Filene Center

VENUE TEAM:
Director of Production:
Ryan Haderlie
Production Manager | Zac Gilbert
Production Manager | Matt Kattenburg
Artist Services Manager | Jacob Todd
Mike Mullen | Head Carpenter
Steven Gajewski | Head Fly Operator
Chris Gramza | Head Props
Juan Ramirez-Cortes | Head Sound

This is a representation of design concepts only. The Designer takes no responsibility and herewith disclaims liability for any injury resulting from the implementation of these concepts. All work indicated by this drawing must be done in compliance with all applicable federal, state and local fire, safety and electrical codes. The lighting designer and his staff are responsible for visual design of the lighting and are not responsible for structural or electrical accidents resulting in injury or damage. All concepts, ideas, and design elements shown on this drawing and all other documentation or related materials are the property of the Designer and may only be used for this production. The resultant design may not be reproduced without written approval by the Designer.

HEAD ELECTRICIAN:
Leslie Hartzell

LIGHT BOARD:
Rachel Prell

HEAD CARPENTER:

ELECTRICS TEAM:
Pete Shedleski
Cathryn Salisbury-Valerian
Patricia Stasik

CAD FILE NAME:
Light Plot WTO-Tosca 2026.vwx

DRAWN BY:
chadrjungdesign.com

DATE of DRAWING:
Wednesday, July 29, 2026

DRAWING:
SECTION 1/8 FULL

0 SECTION
Scale: 1/8" = 1'-0"