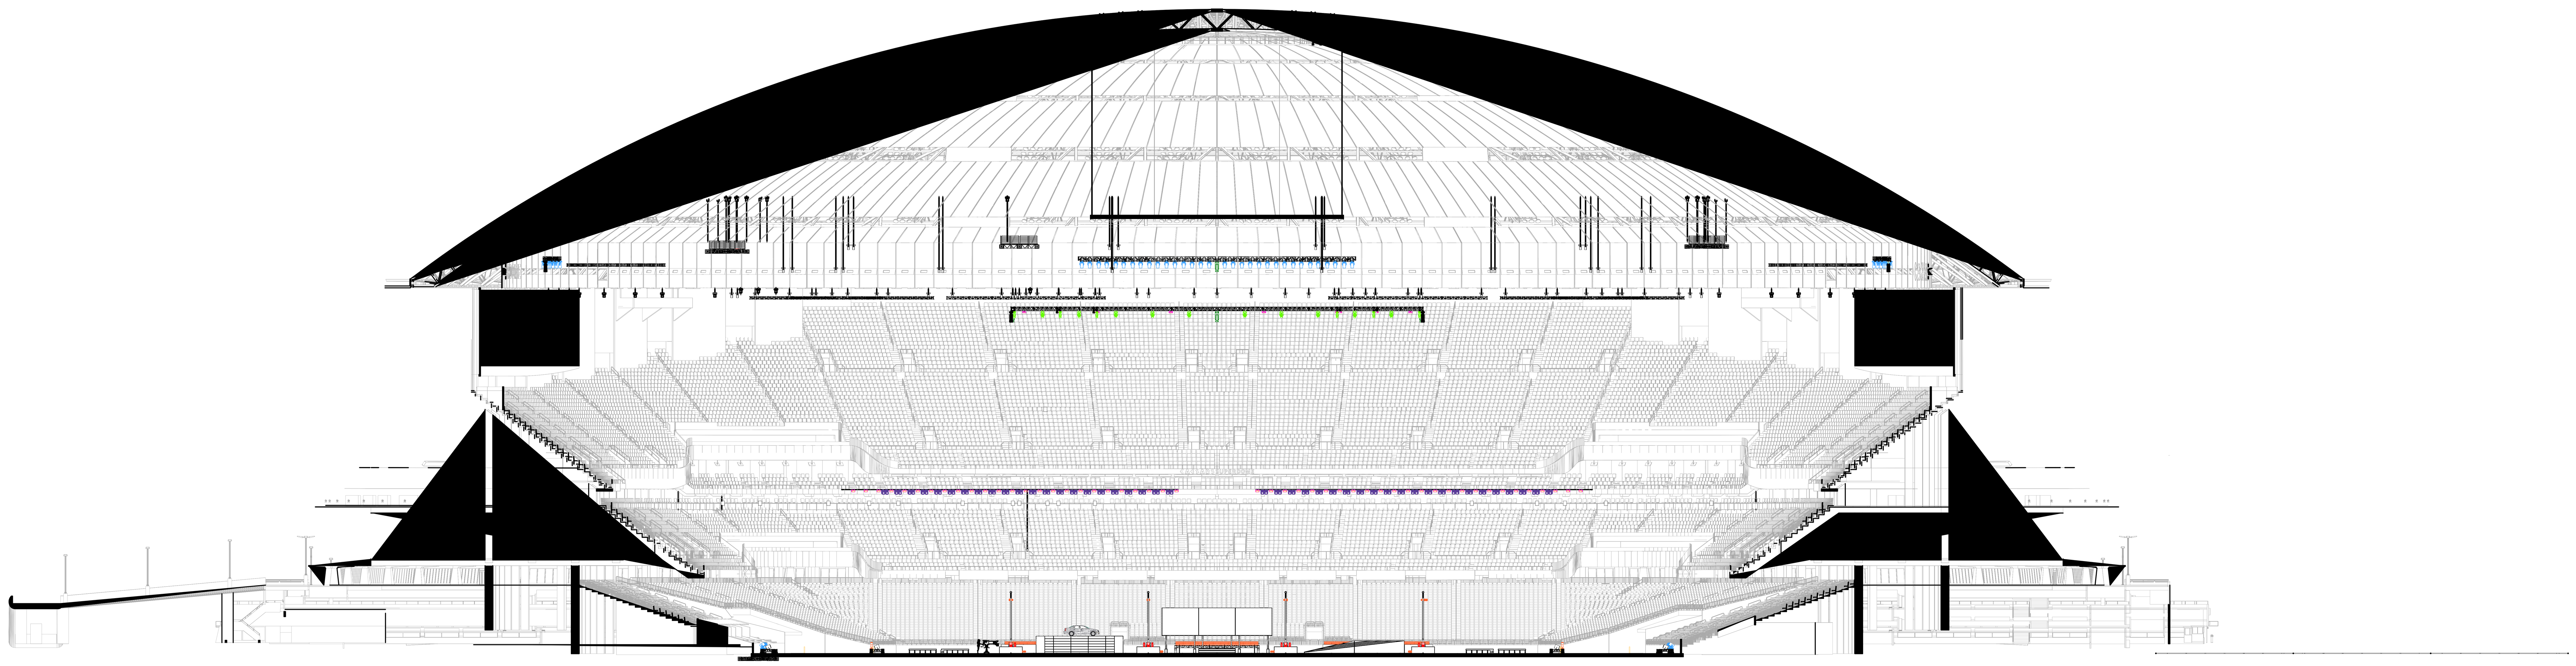

1 DUE EAST SECTION
Scale: 1/32" = 1'-0"

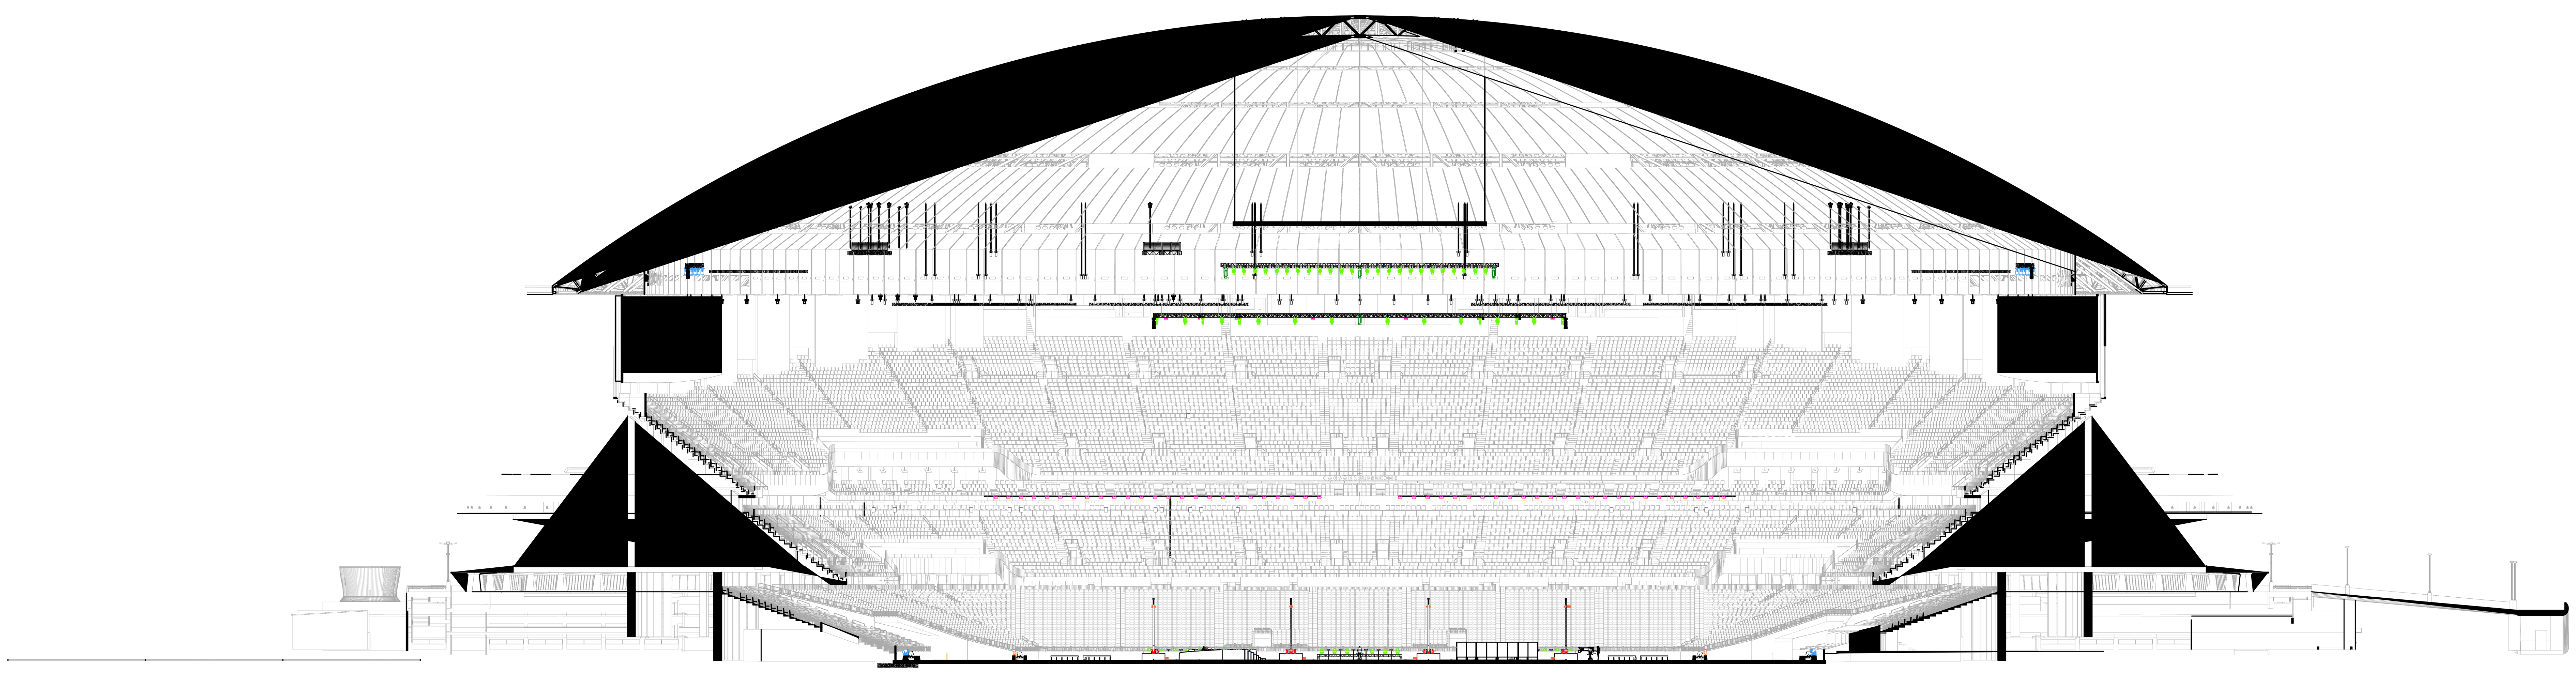

2 DUE WEST SECTION
Scale: 1/32" = 1'-0"

22° ENTERTAINMENT DESIGN GROUP

Please recycle this paper.

This document and the ideas and design incorporated herein, as an instrument of professional service, is the property of 22º and is not to be used, in whole or part, for any other project without the written authorization of 22º. This document is not to be reproduced and/or modified in any way, nor shall any reproduction of this document be modified, with out prior written consent of 22º. This drawing represents visual concepts and construction suggestions only; it does not replace the knowledge and advice of a licensed structural engineer. The designer does not warrant, in any way, the accuracy of this information and shall not be responsible for discrepancies between this document and the existing conditions. The designer will not assume responsibility for improper engineering, construction, handling or use of this lighting equipment.

INSTRUMENT KEY

- TMB Solaris Flare @ 1kw
- ACME Dotline 360 @ 450 w
- Ayrton Diablo @ 550w
- ETC Zeo
- Proteus Raidus
- Philips Vari-Lite VL3600 Profile @ 1.475kw
- Philips Vari-Lite VL4000 Beamwash @ 1.4kw
- Robe iForte LTX @ 1.25kw
- PRG GC Longthrow @ 1.5kw
- DF-50 Hazer @ 440w
- ReelEFX RE 5 Fan @ 2.8kw

VENUE
SUPERDOME
NEW ORLEANS, LA

SHOW
SUPER BOWL LIX
HALFTIME SHOW

LOAD-IN	SHOWDAY	SHOW #
TBD	02/09/25	2502

STAFF

DESIGNER	AL GURDON
LEAD L.D.	BEN GREEN
GAFFER	ALEN SISUL
PROG. 1:	E. MARCHWINSKI
PROG. 2:	M. HUMPHREY
LEAD TECH	R. MINNOTTE

VERSION
01. PRELIMINARY 11-13
02. FIELD TRUSS EDIT 11-24
03. UPDATED 11-30
04. UPDATED TRUSS 12-5
05. UPDATED DISTRO 12-26
06. POWER LAYOUT 1-2
07. CART UPDATE 1-6

0" 1" 2"

PRINT ARCH E SHEET

DRAWN BY: J. BEHM
SCALE: AS NOTED

CONTENTS
01. OVERVIEW
02. PERIMETER TRUSS
03. EAST 450 RAIL
04. WEST 450 RAIL
05. CENTER TRUSS
06. FIELD LAYOUT
07. GOALPOSTS
08. CARTS
09. LAMP POSTS
10. N & S SECTION
11. E & W SECTION
12. FIELD POWER LAYOUT
13. SERVICE LEVEL POWER

SHEET #
11

PUBLISH DATE: 01/06/2025

E & W SECTION