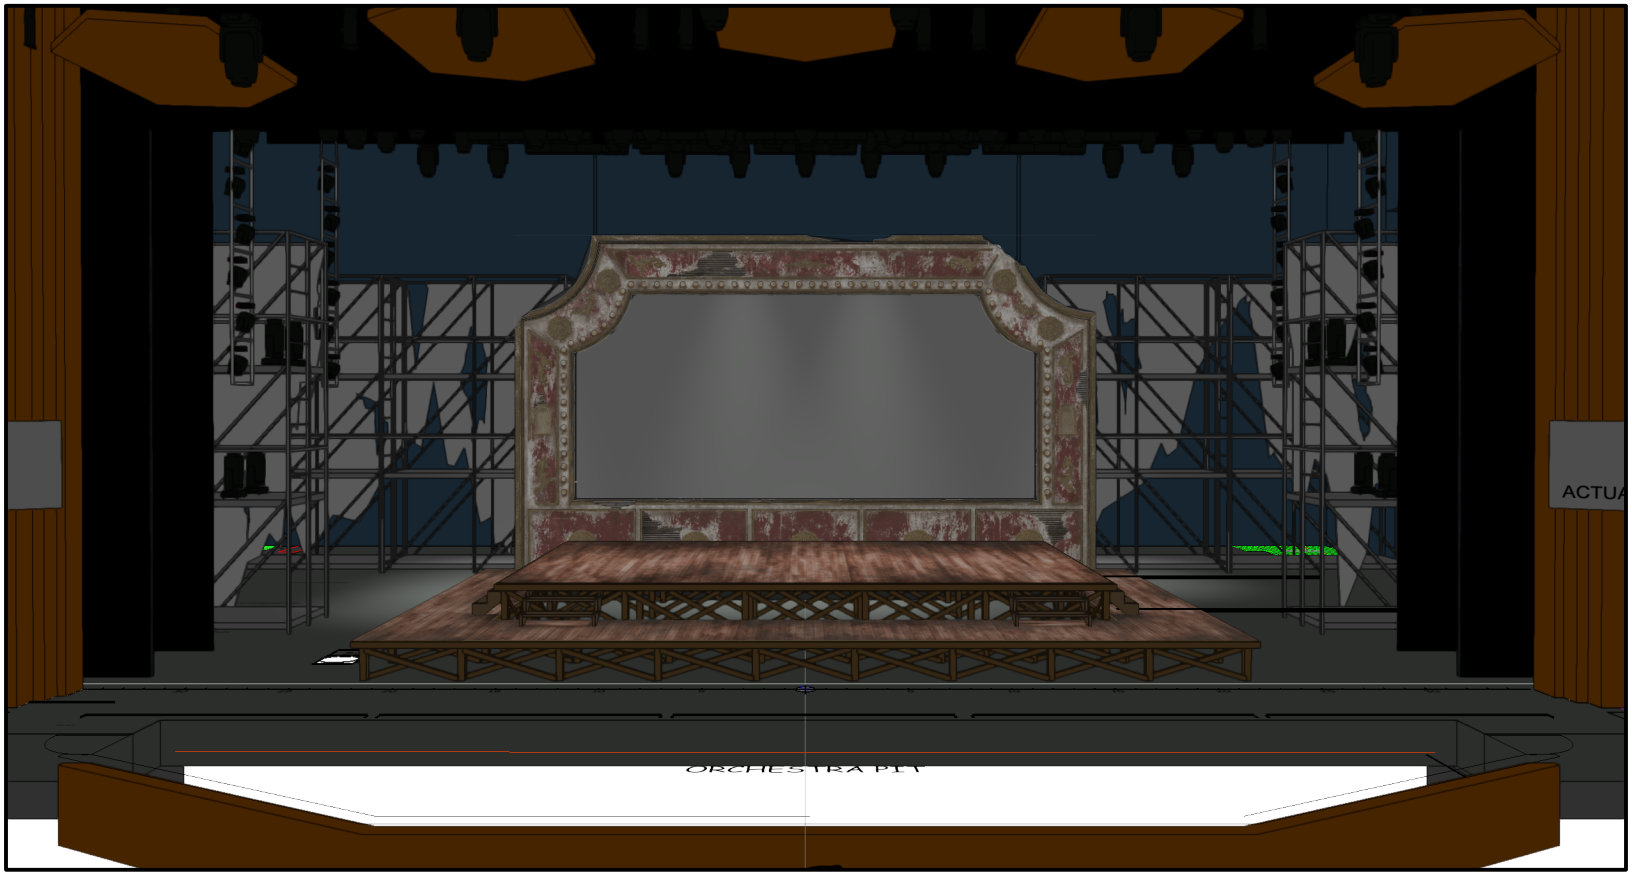
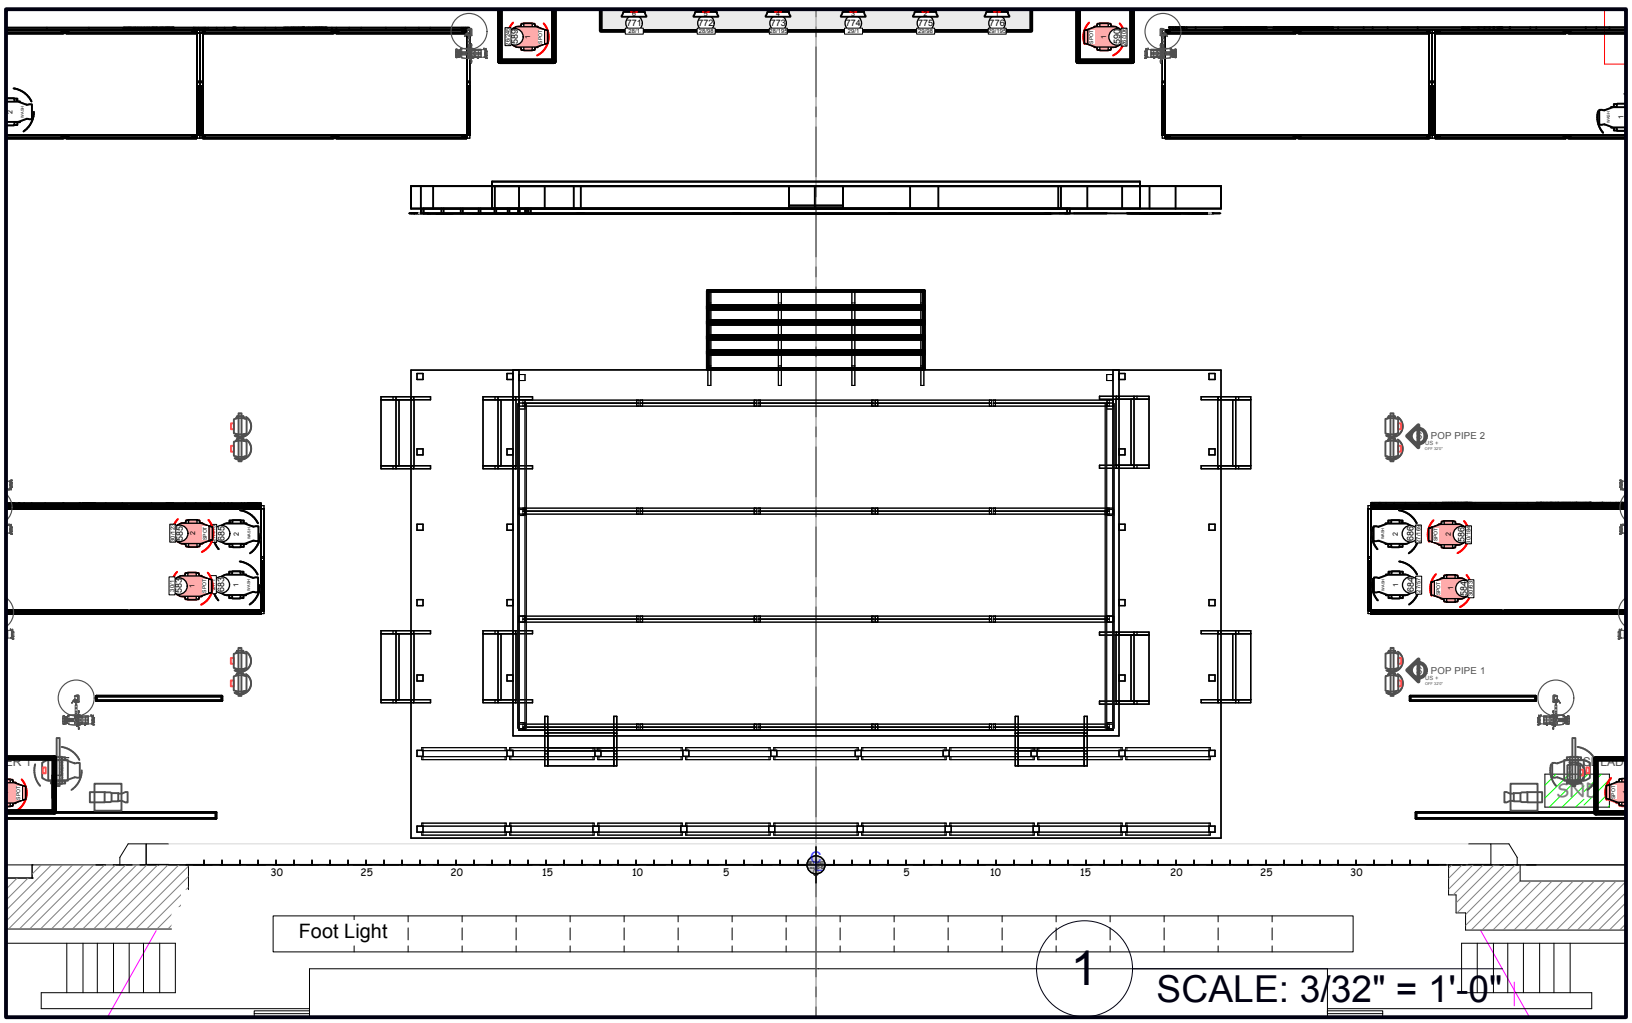
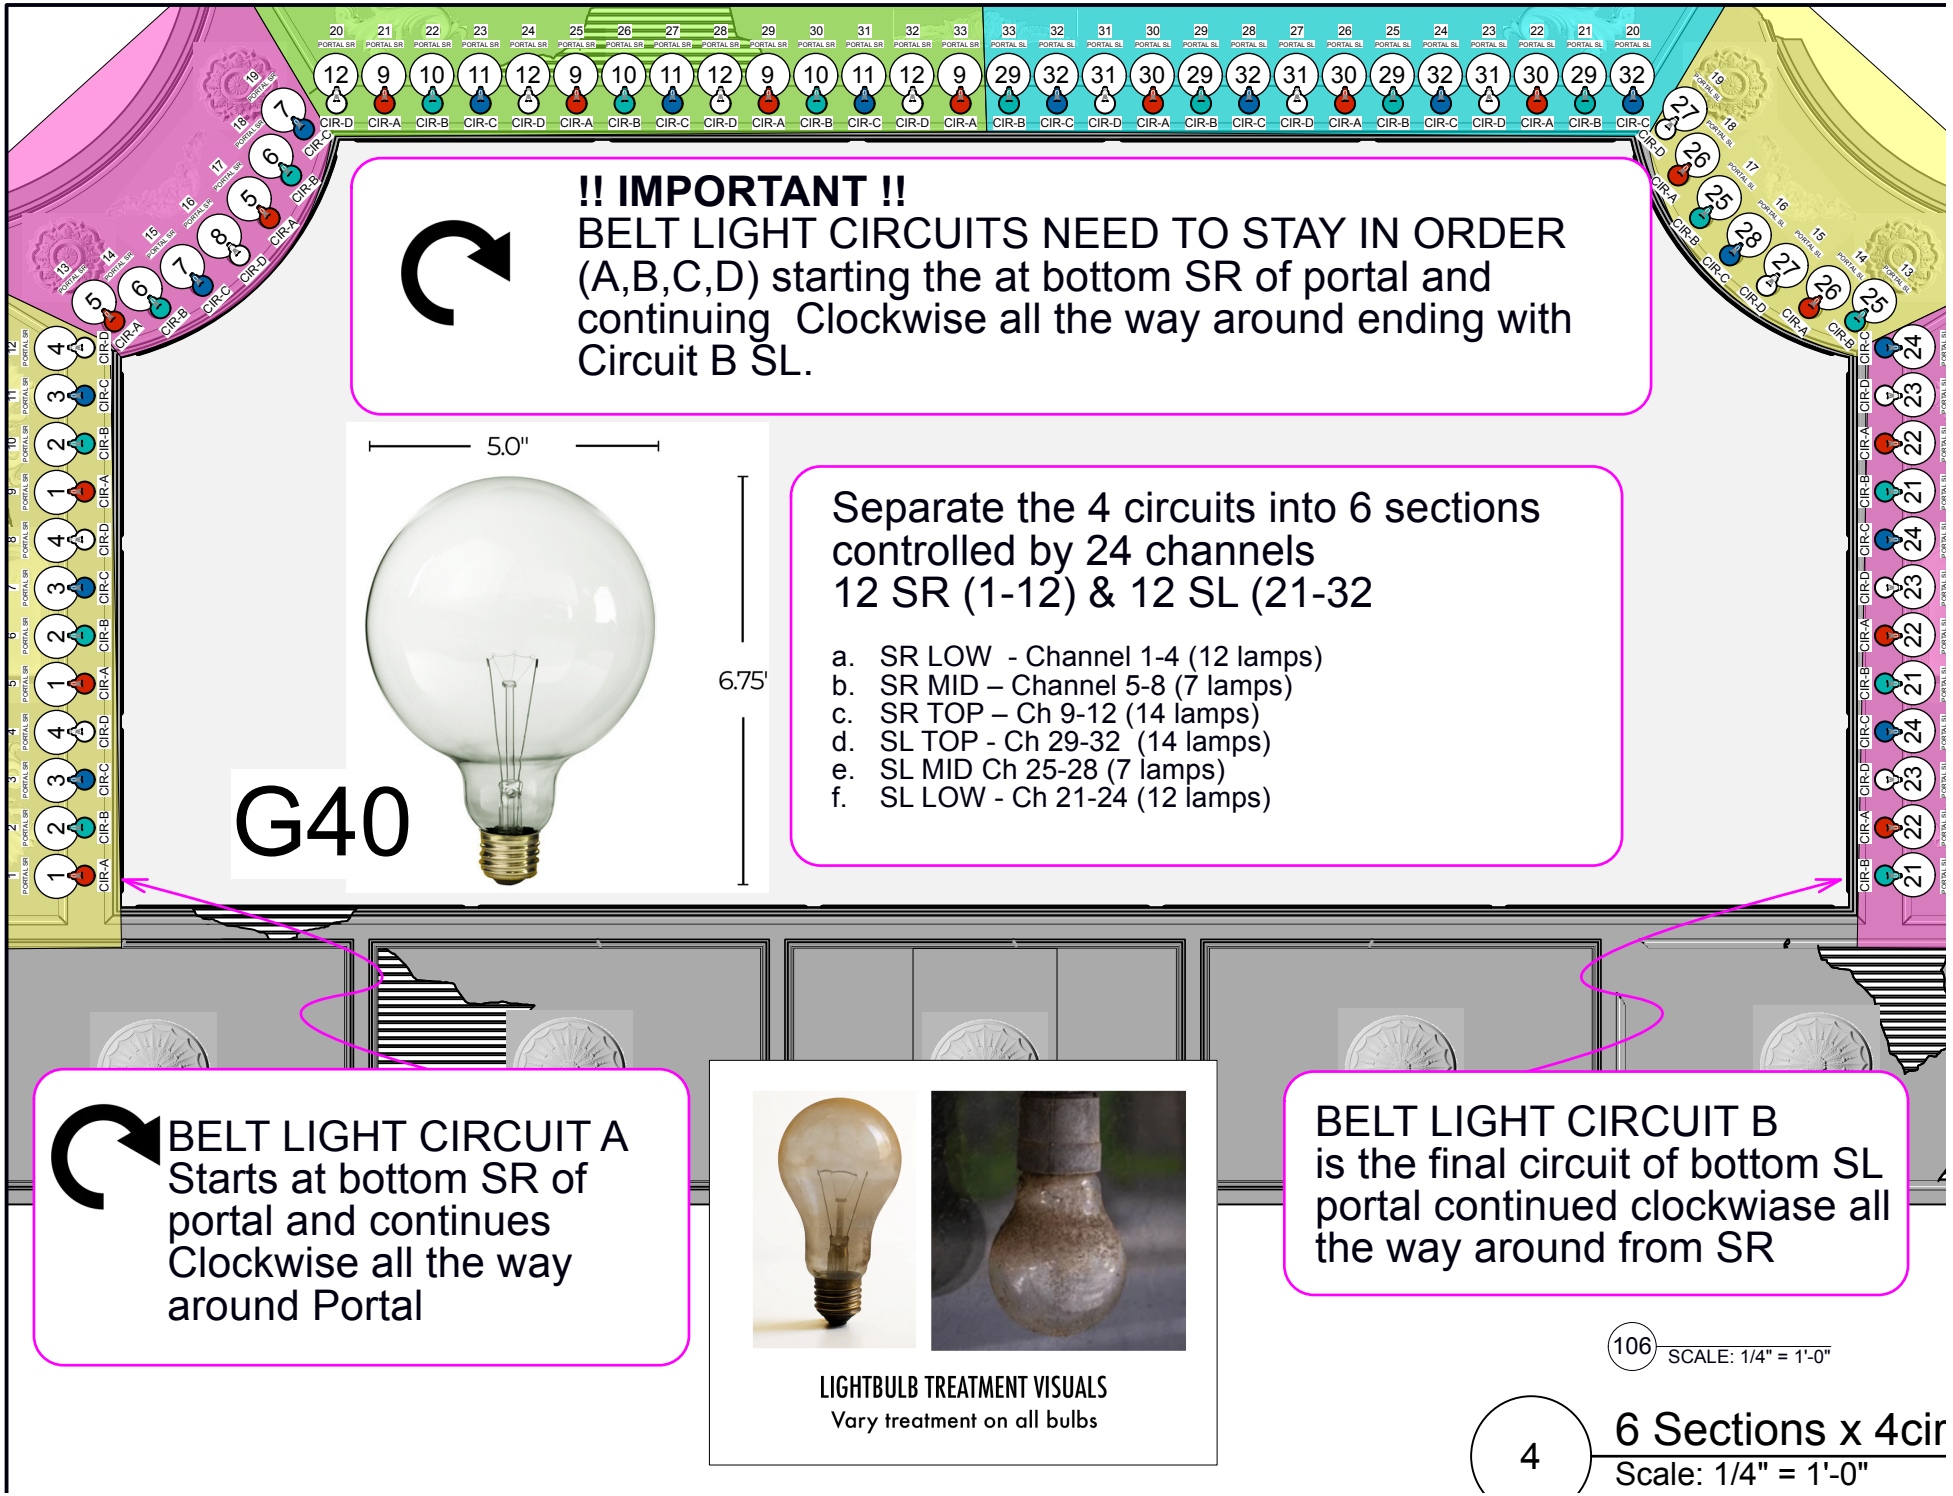
MINI SET - ALL



ACTUA


POP PIPE 2
POP PIPE 1
30
25
20
15
10
5
5
10
15
20
25
30
Foot Light
1
SCALE: 3/32" = 1'-0"



!! IMPORTANT !!
BELT LIGHT CIRCUITS NEED TO STAY IN ORDER (A,B,C,D) starting the at bottom SR of portal and continuing Clockwise all the way around ending with Circuit B SL.
5.0"
6.75"
G40
Separate the 4 circuits into 6 sections controlled by 24 channels
12 SR (1-12) & 12 SL (21-32
a. SR LOW - Channel 1-4 (12 lamps)
b. SR MID – Channel 5-8 (7 lamps)
c. SR TOP – Ch 9-12 (14 lamps)
d. SL TOP - Ch 29-32 (14 lamps)
e. SL MID Ch 25-28 (7 lamps)
f. SL LOW - Ch 21-24 (12 lamps)
BELT LIGHT CIRCUIT A
Starts at bottom SR of portal and continues Clockwise all the way around Portal
LIGHTBULB TREATMENT VISUALS
Vary treatment on all bulbs
BELT LIGHT CIRCUIT B
is the final circuit of bottom SL portal continued clockwiase all the way around from SR
106
SCALE: 1/4" = 1'-0"
4
6 Sections x 4cir
Scale: 1/4" = 1'-0"

MINI SET - Rep Coverage LS


106 SCALE: 1/16" = 1'-0"

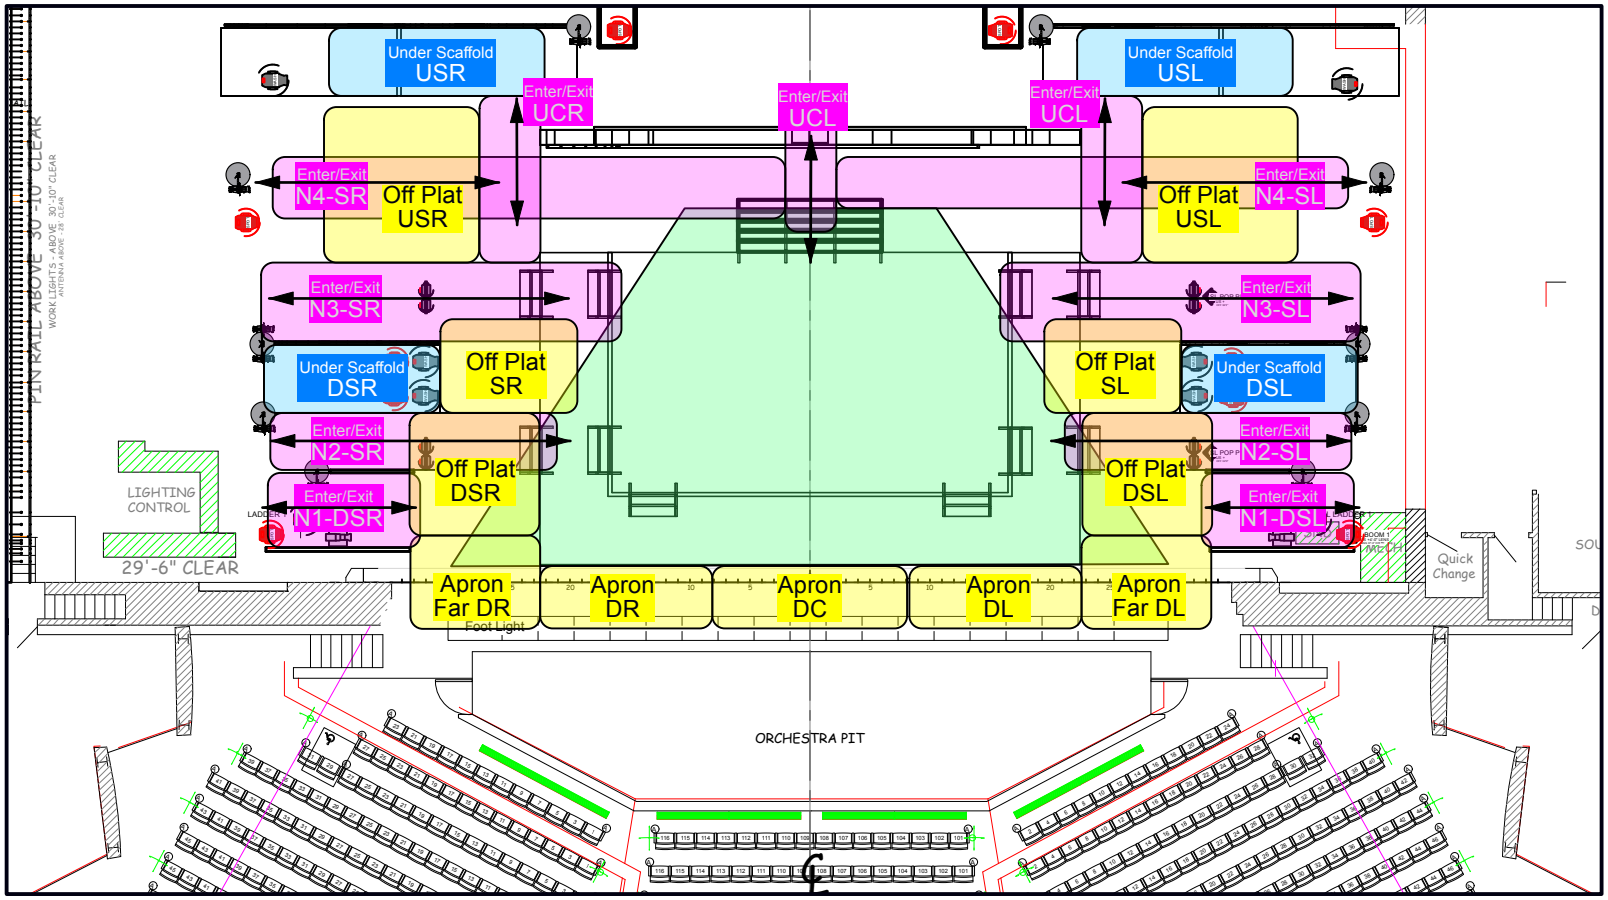

MINI SET - Rep Coverage

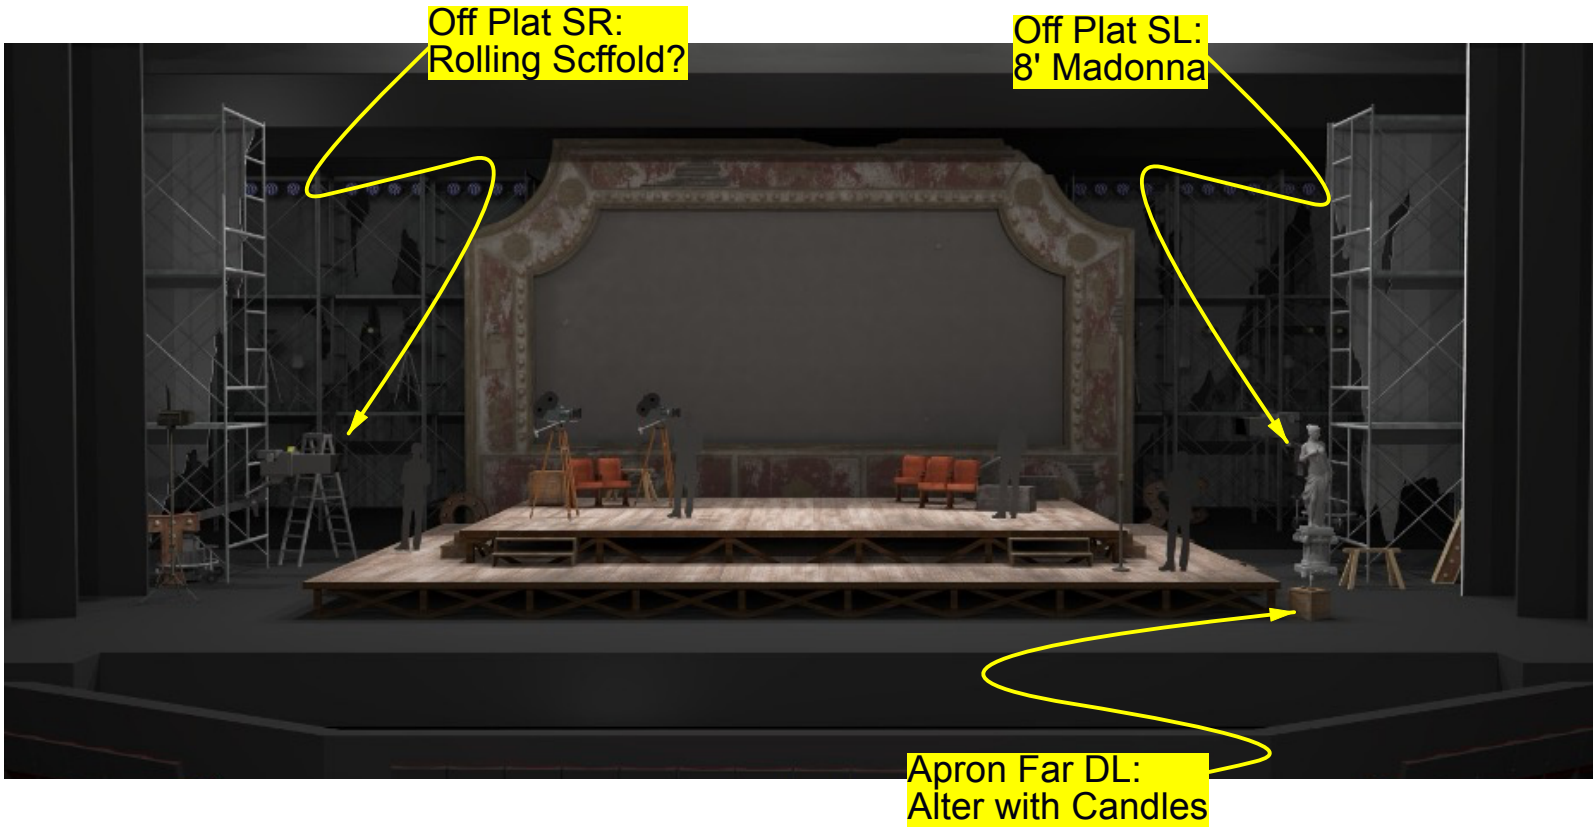


106 SCALE: 1/16" = 1'-0"

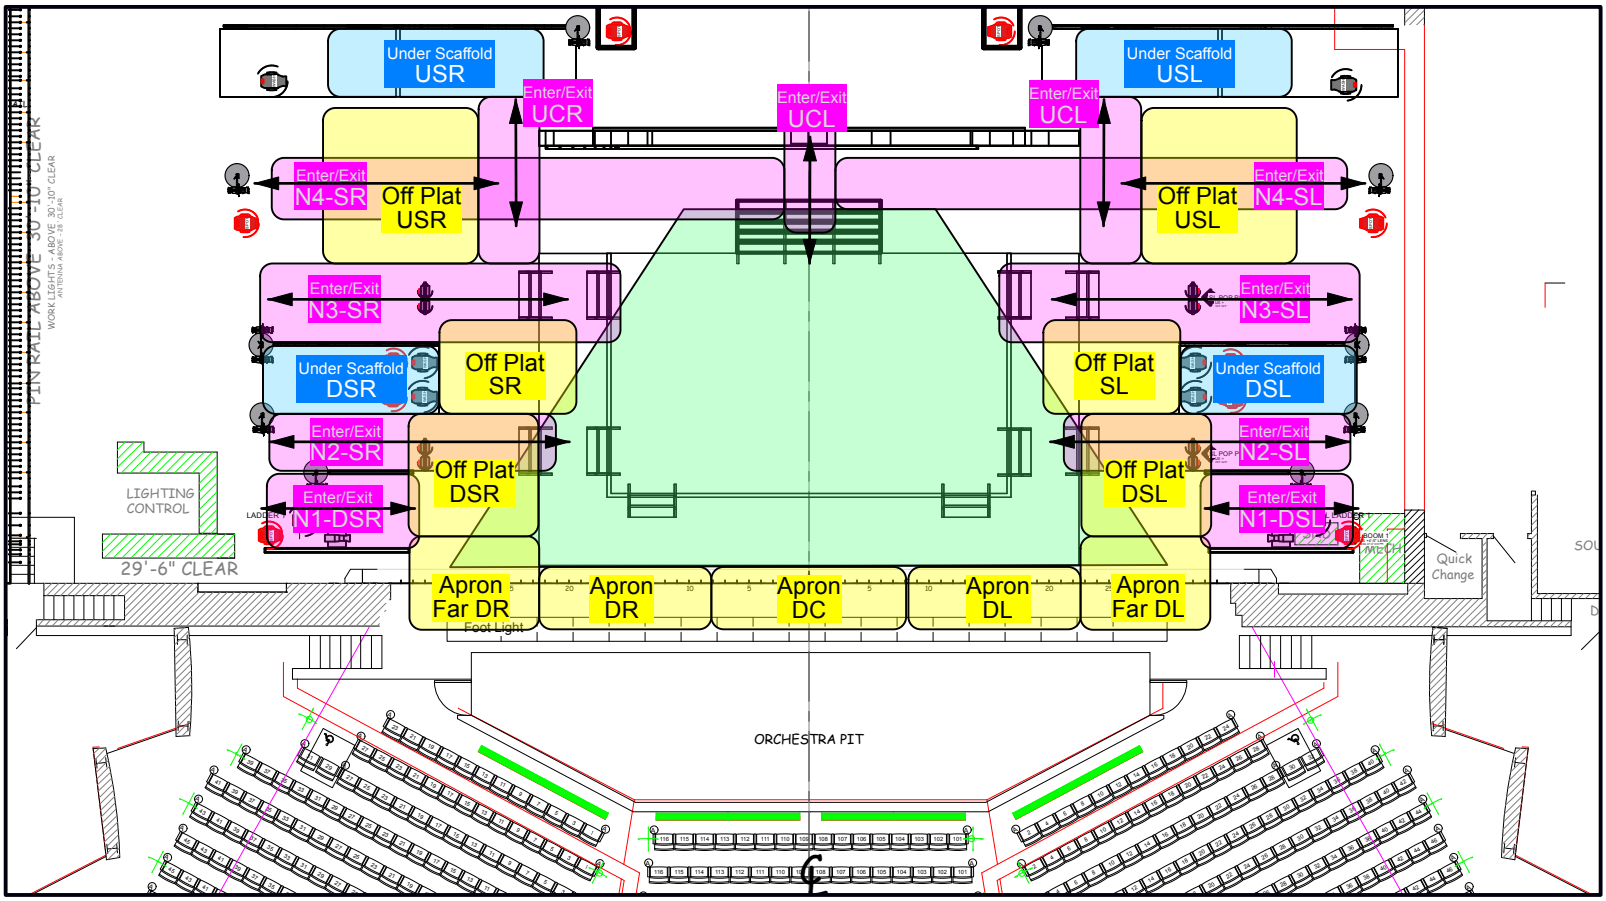



MINI SET - A4


ORCHESTRA PIT

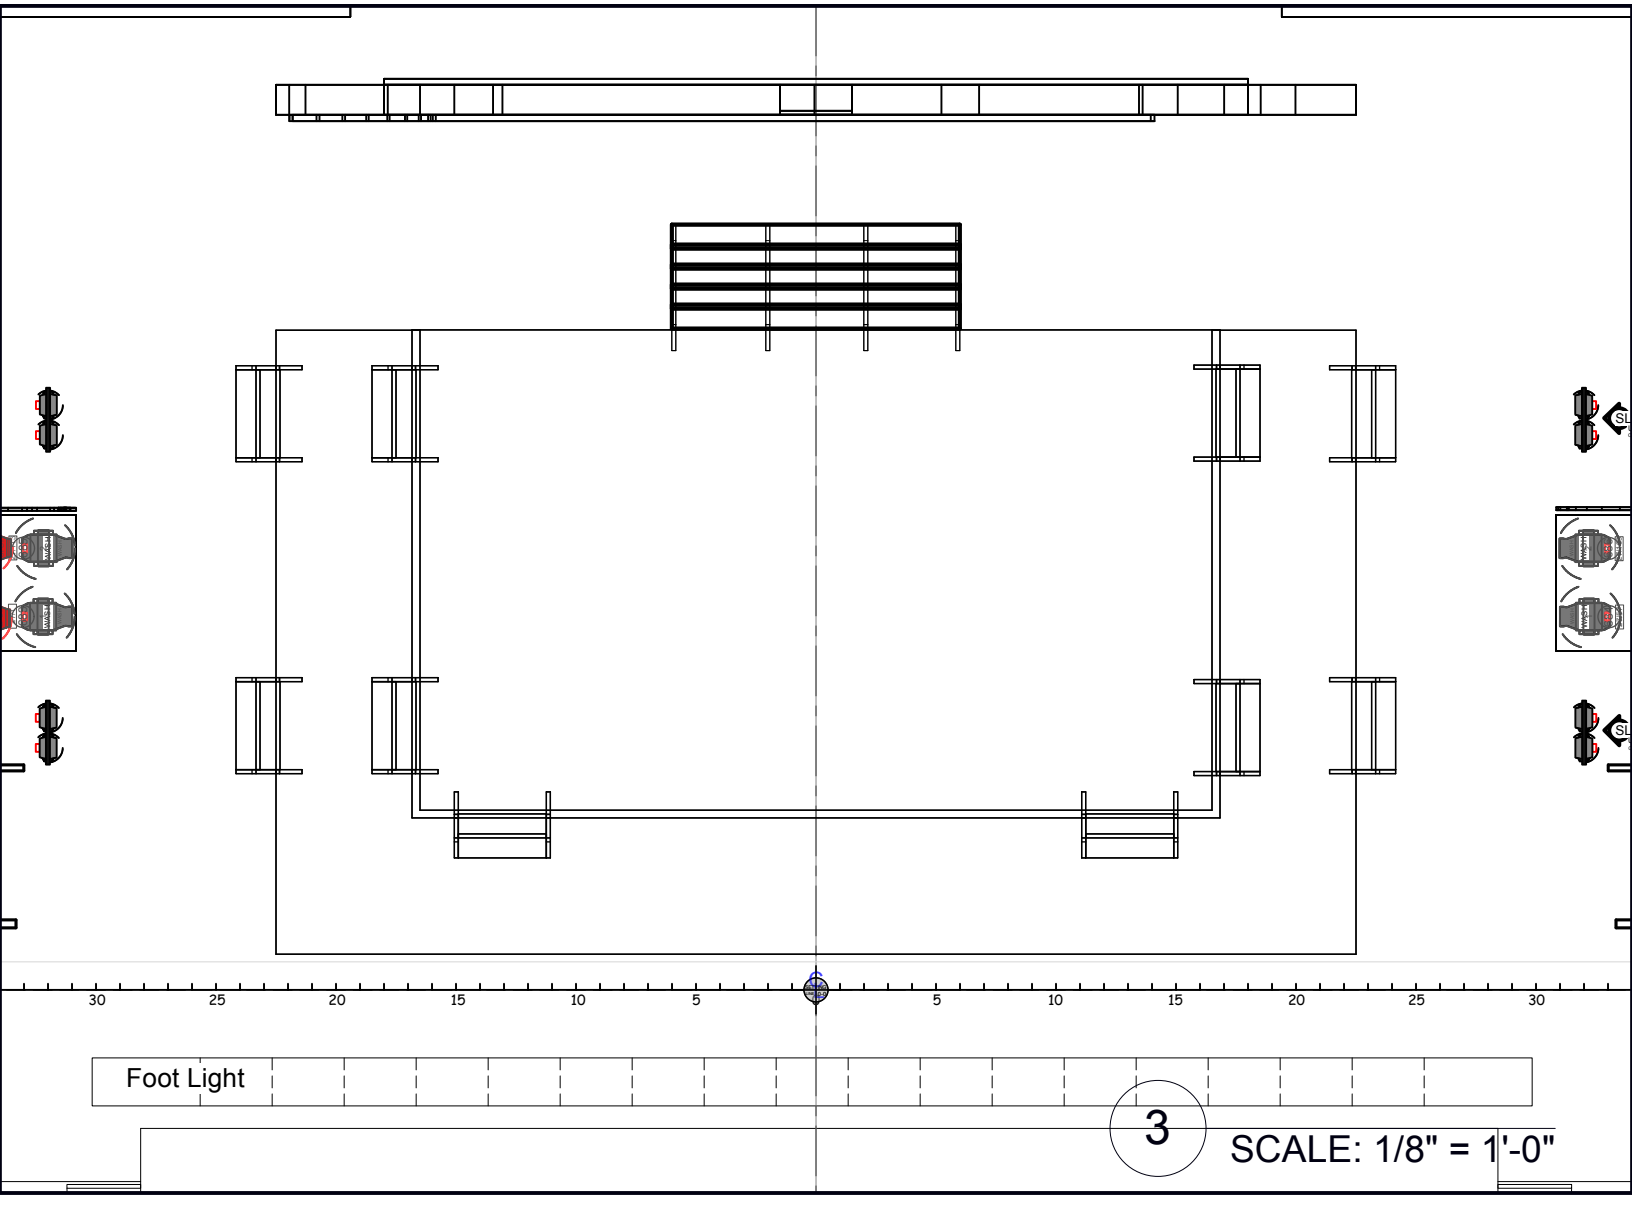

30
25
20
15
10
5
5
10
15
20
25
30
Foot Light
3
SCALE: 1/8" = 1'-0"


MINI SET - A3

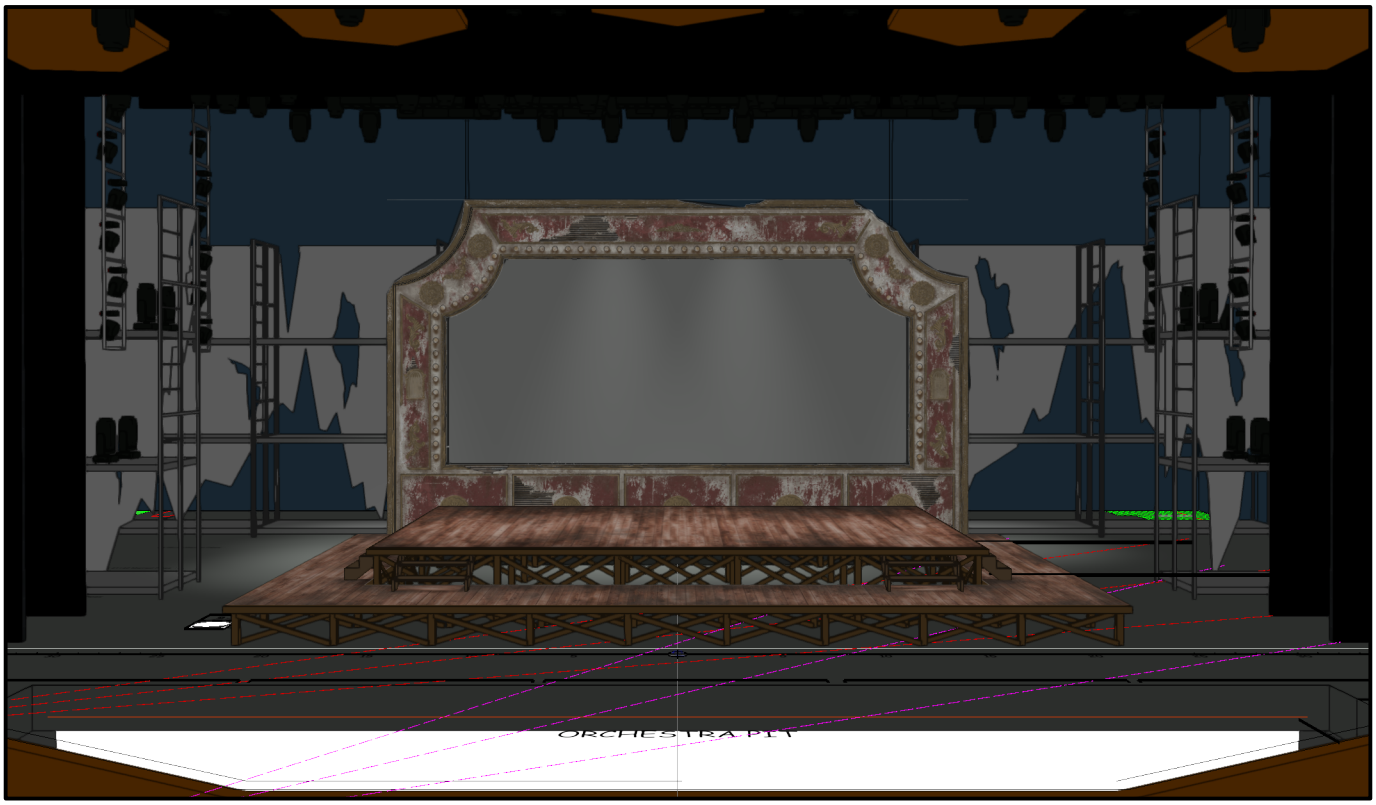
ORCHESTRA PIT

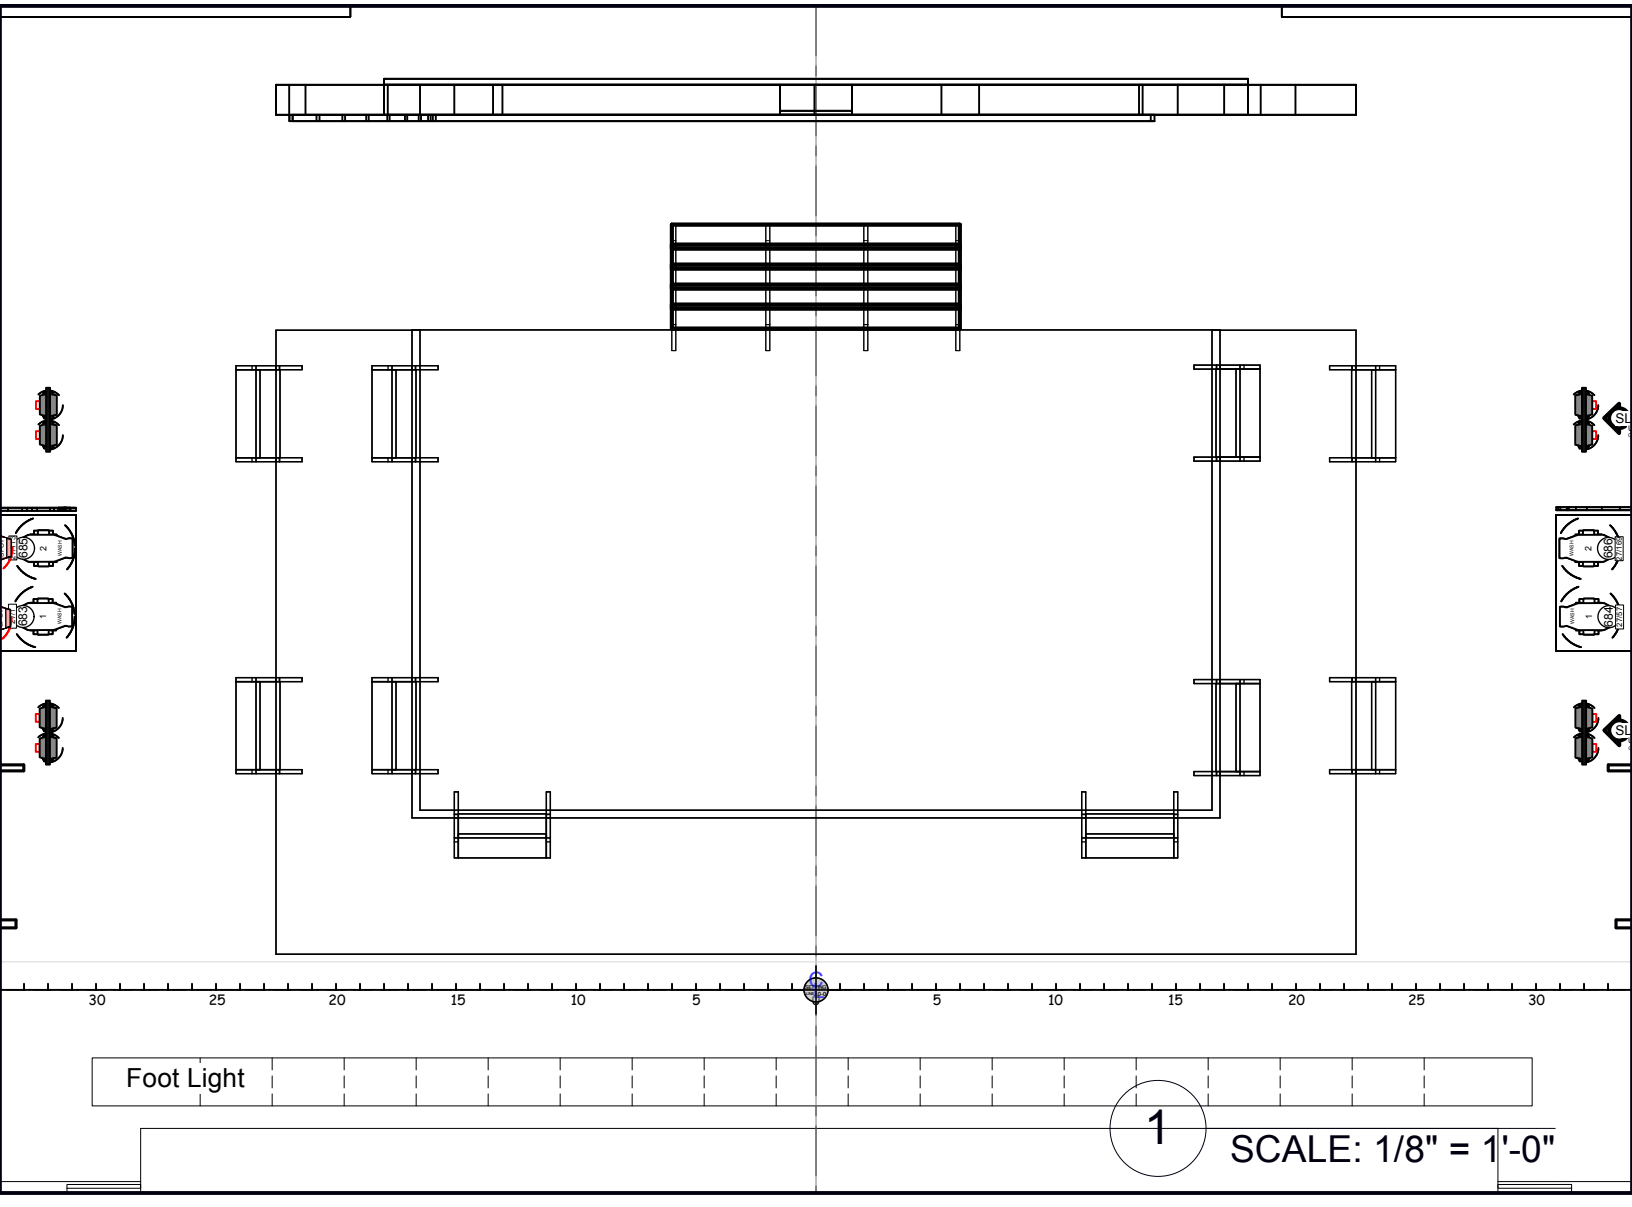
30
25
20
15
10
5
5
10
15
20
25
30
Foot Light
1
SCALE: 1/8" = 1'-0"

MINI SET - A3

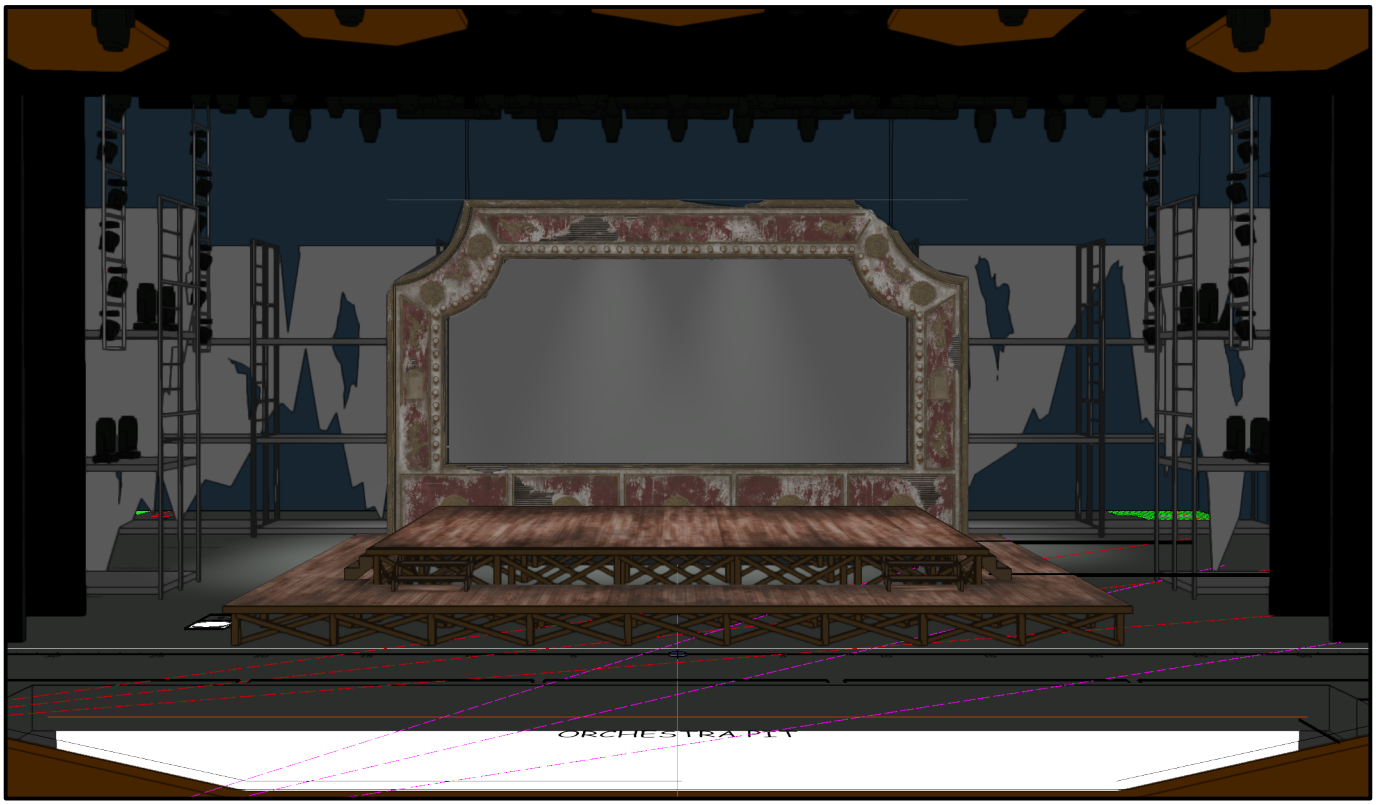
ORCHESTRA PIT

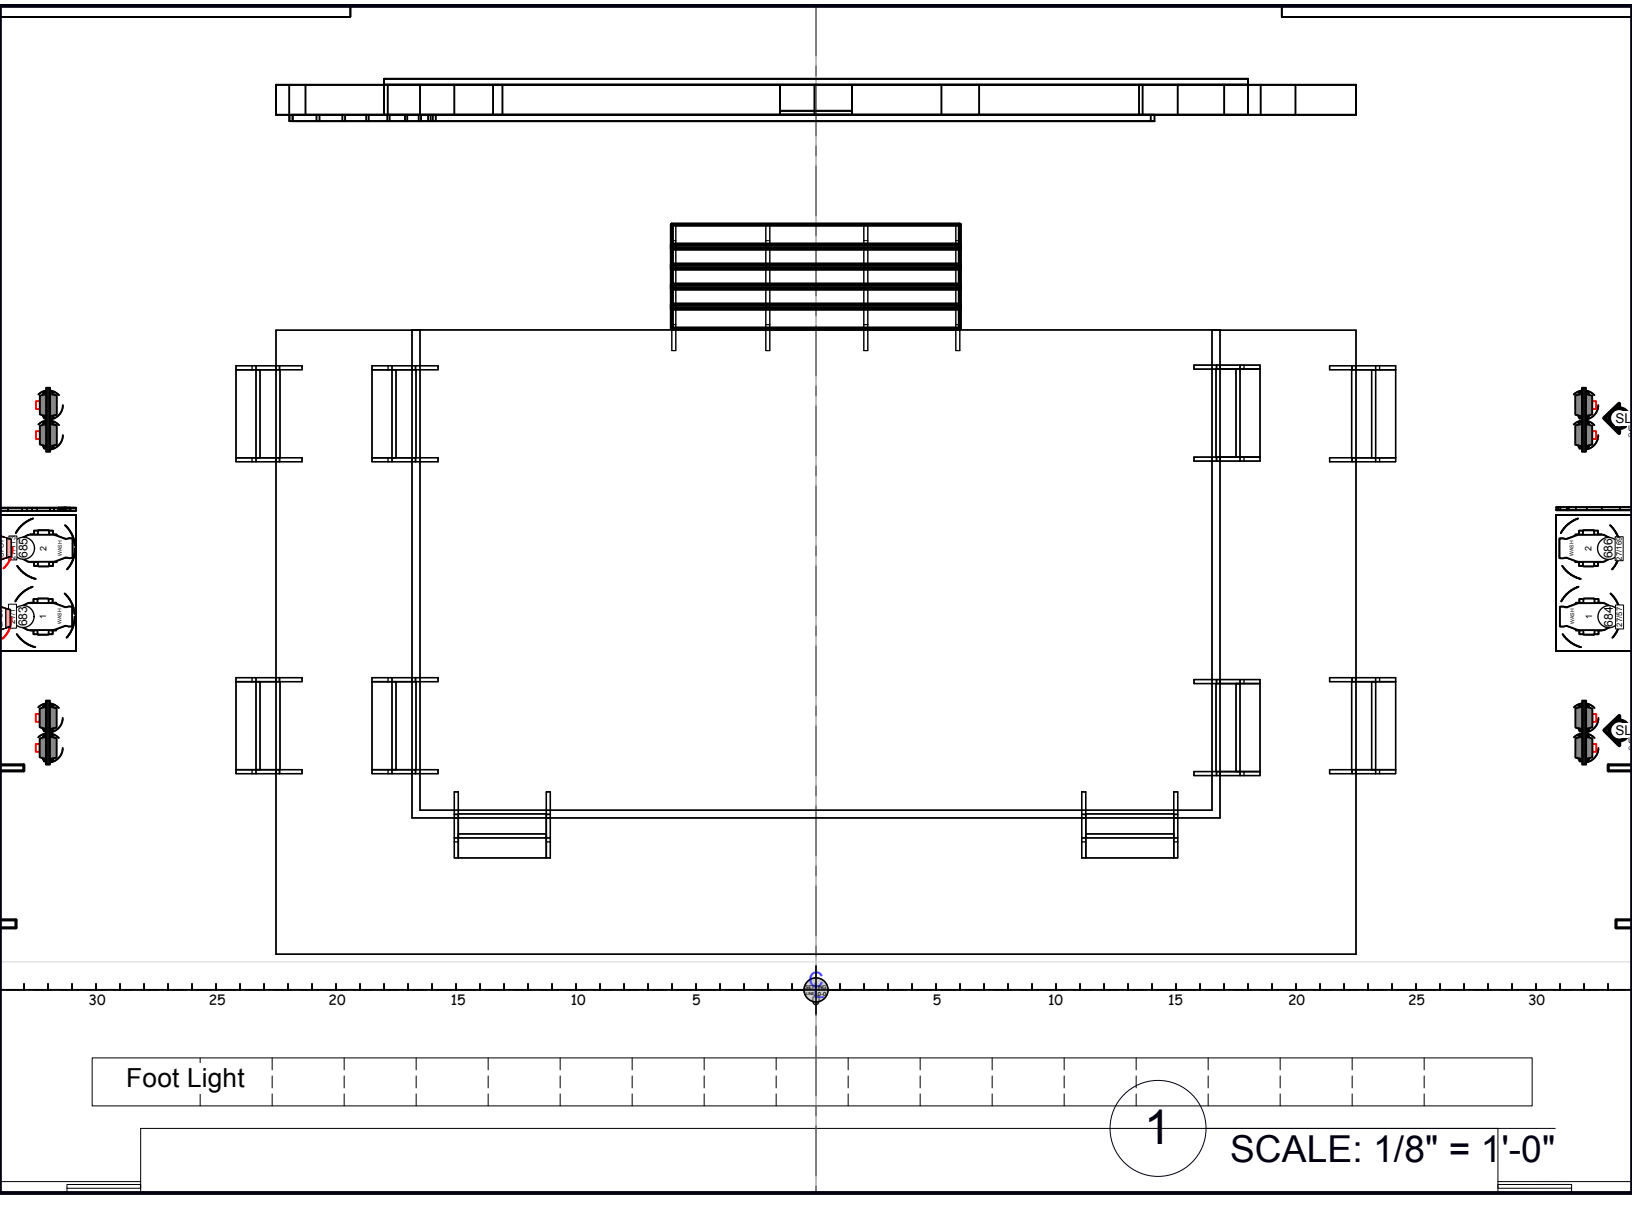
30
25
20
15
10
5
5
10
15
20
25
30
Foot Light
1
SCALE: 1/8" = 1'-0"